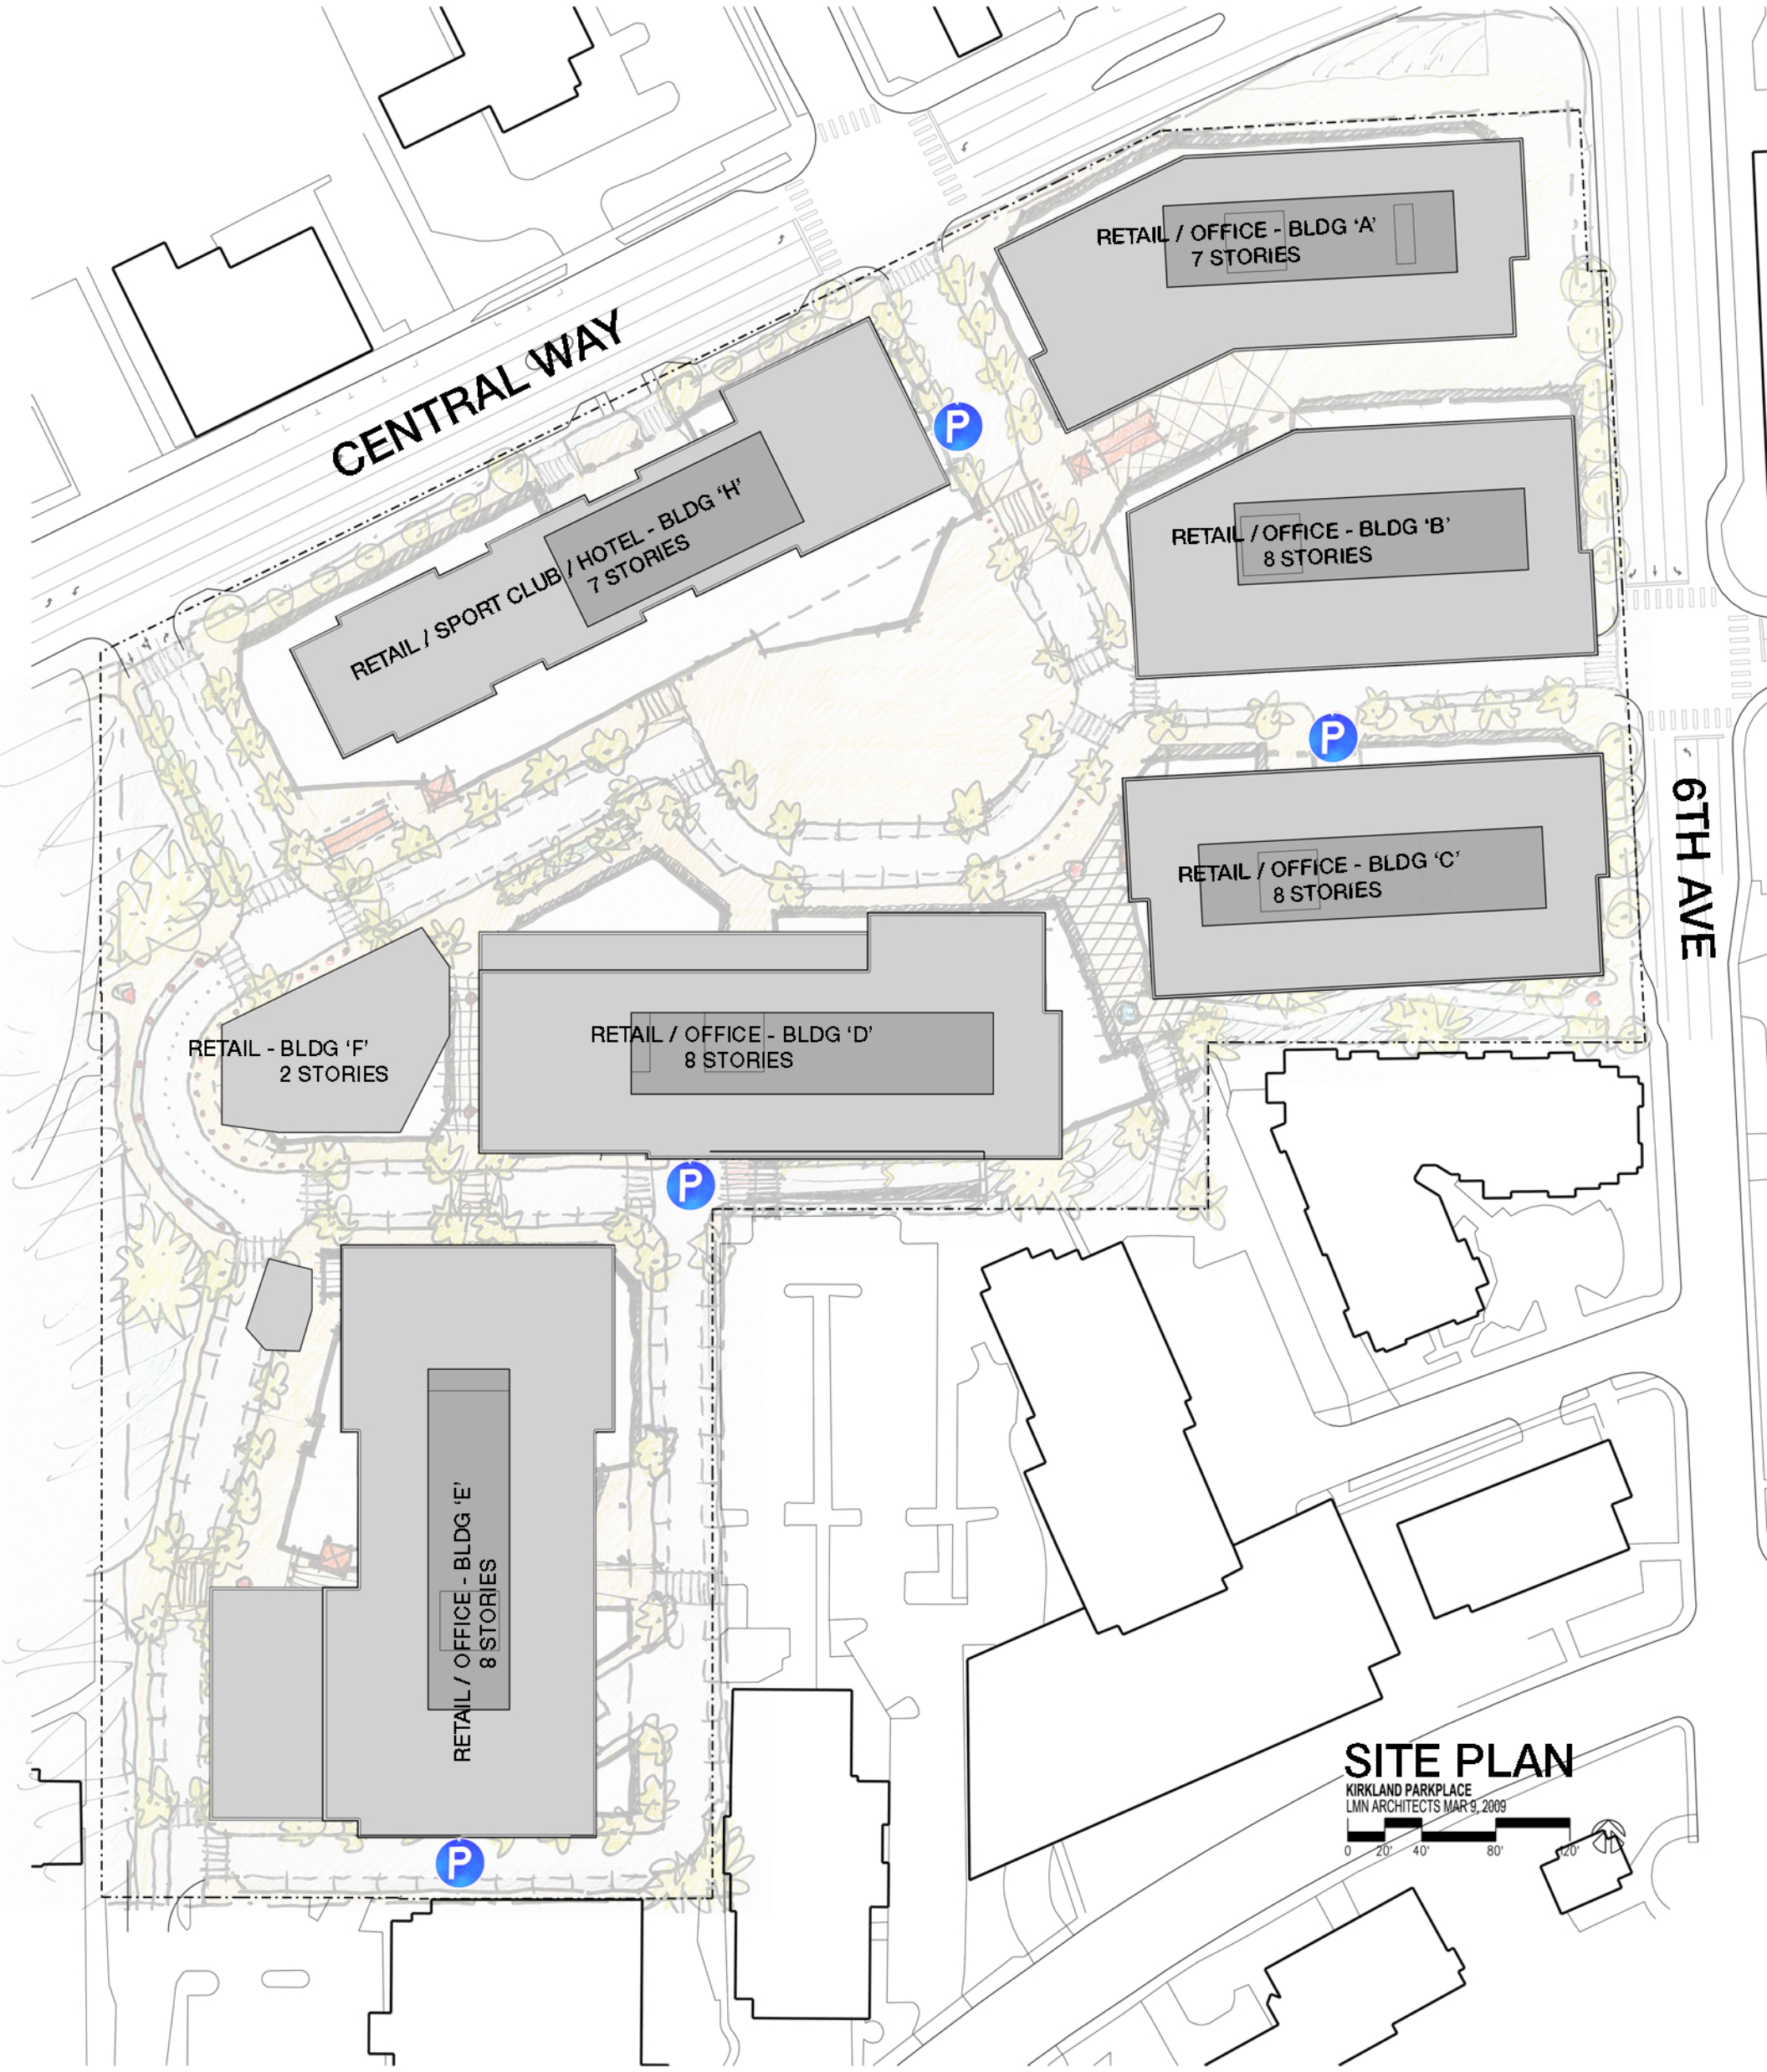
CENTRAL WAY
RETAIL / SPORT CLUB / HOTEL - BLDG 'H'
7 STORIES
RETAIL / OFFICE - BLDG 'A'
7 STORIES
RETAIL / OFFICE - BLDG 'B'
8 STORIES
RETAIL / OFFICE - BLDG 'C'
8 STORIES
6TH AVE
RETAIL - BLDG 'F'
2 STORIES
RETAIL / OFFICE - BLDG 'D'
8 STORIES
RETAIL / OFFICE - BLDG 'E'
8 STORIES
SITE PLAN
KIRKLAND PARKPLACE
LMN ARCHITECTS MAR 9, 2009
0
20'
40'
80'
120'