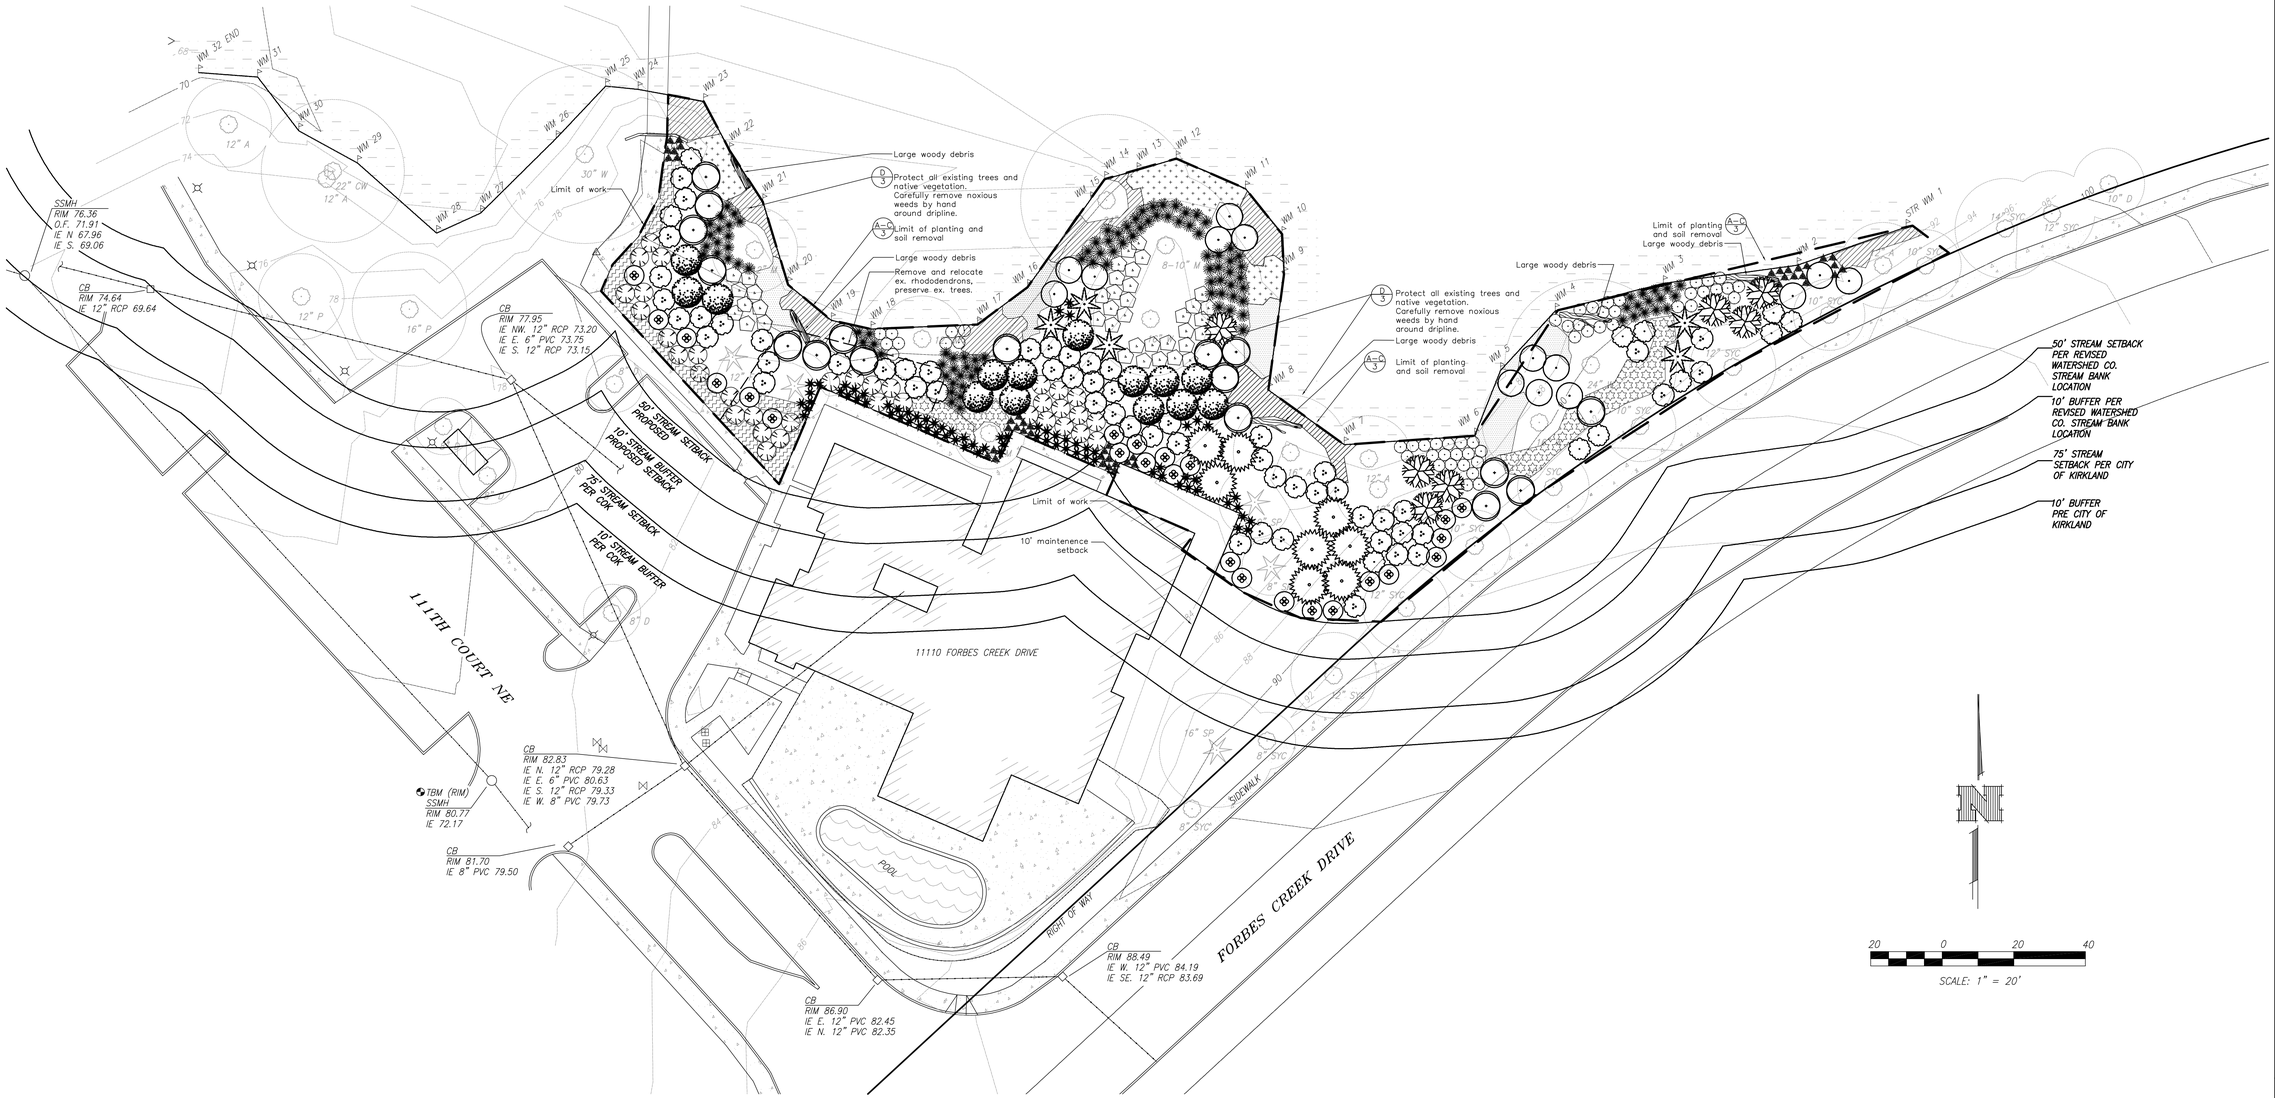

PLANTING SCHEDULE

PLANT	COMMON NAME	BOTANICAL NAME	SIZE	SPACING	QUANTITY
	Western Red Cedar	Thuja plicata	2 gal.	9'o.c.	17
	Red Alder	Alnus rubra	2 gal.	9'o.c.	14
	Vine Maple	Acer circinatum	1 gal.	6' o.c.	55
	Serviceberry	Amelanchier alnifolia	1 gal.	9'o.c.	24
	Indian Plum	Oemleria ceraasiformis	1 gal.	6' o.c.	39
	Salmonberry	Rubus spectabilis	1 gal.	4' o.c.	50
	Nootka Rose	Rosa nutkana	1 gal.	4' o.c.	105
	Red Flowering Current	Ribes sanguineum	1 gal.	4' o.c.	35
	Snowberry	Symphocarpus alba	1 gal.	3' o.c.	70

	Lady Fern	Athyrium felix-femina	1 gal.	2' o.c.	45
	Sword Fern	Polystichum munitum	1 gal.	2' o.c.	74
	Salal	Gaultheria shallon	1 gal.	18" o.c.	210
	Red Osier Dogwood	Cornus stolonifera	Live stakes	18" o.c.	574
	Sandbar Willow	Salix fluviatilis	Live stakes	18" o.c.	349
	Sitka Willow	Salix sitchensis	Live stakes	18" o.c.	330
	Shore Pine	Pinus contorta var. contorta	2 gal	9'o.c.	9
	Sitka Spruce	Picea sitchensis	2 gal	9'o.c.	5
	Big Leaf Maple	Acer macrophyllum	1 gal.	6'o.c.	7
	Cascara	Rhamus purshiana	2 gal.	9'o.c.	14
	Beaked Hazelnut	Corylus cornuta	1 gal.	6'o.c.	12

Planting and Maintenance Notes

1. All newly installed plants shall conform to American Association of Nurserymen (ASNS) grades and standards as published in the "American Standard for Nursery Stock" manual. All plants to be full and healthy.
2. Soil preparation shall include mowing and smothering existing invasive weeds with wood chips or hog fuel over two layers cardboard. All Sod to be removed, soil rototilled, paying close attention to drip lines of existing trees. Hand weed around tree driplines.
3. L.A. to flag plants to be preserved prior to construction.
4. Adjust all planting to existing conditions.
5. Leave 6" of unplanted, unmulched ground around building.
6. Water - the whole site with 1" of water every week from July 1 to October 15 during the first year after planting.
7. Weed - around the plants at least 2X per year, in the early and late spring for five years. Replace mulch immediately after weeding when necessary.
8. Replace - any plant that dies within one year after planting. Vary species when replanting to retain a high level of diversity.

Area to be mitigated:	17783 sf
Total Trees Proposed:	157
Total Shrubs Proposed:	1806 (Quantity includes live stakes, planted @ 18"o.c)

Adjust planting to existing conditions

FORBES CREEK RESTORATION
PLANTING
Kirkland, WA.

BARKER LANDSCAPE ARCHITECTS
1514 NW 52nd St.
Seattle, WA 98107
tel: 206.783.2870
fax: 206.783.3212

STATE OF WASHINGTON REGISTERED LANDSCAPE ARCHITECT
JOHN FORREST BARKER
CERTIFICATE NO. 488

NO.	DATE	DESCRIPTION
1	7/31/06	SUBMITTAL

	INITIAL	DATE
DRAWN	ARH	7/31/06
REVIEWED	JFB	7/31/06

SUBMITTAL

LANDSCAPE PLANTING PLAN