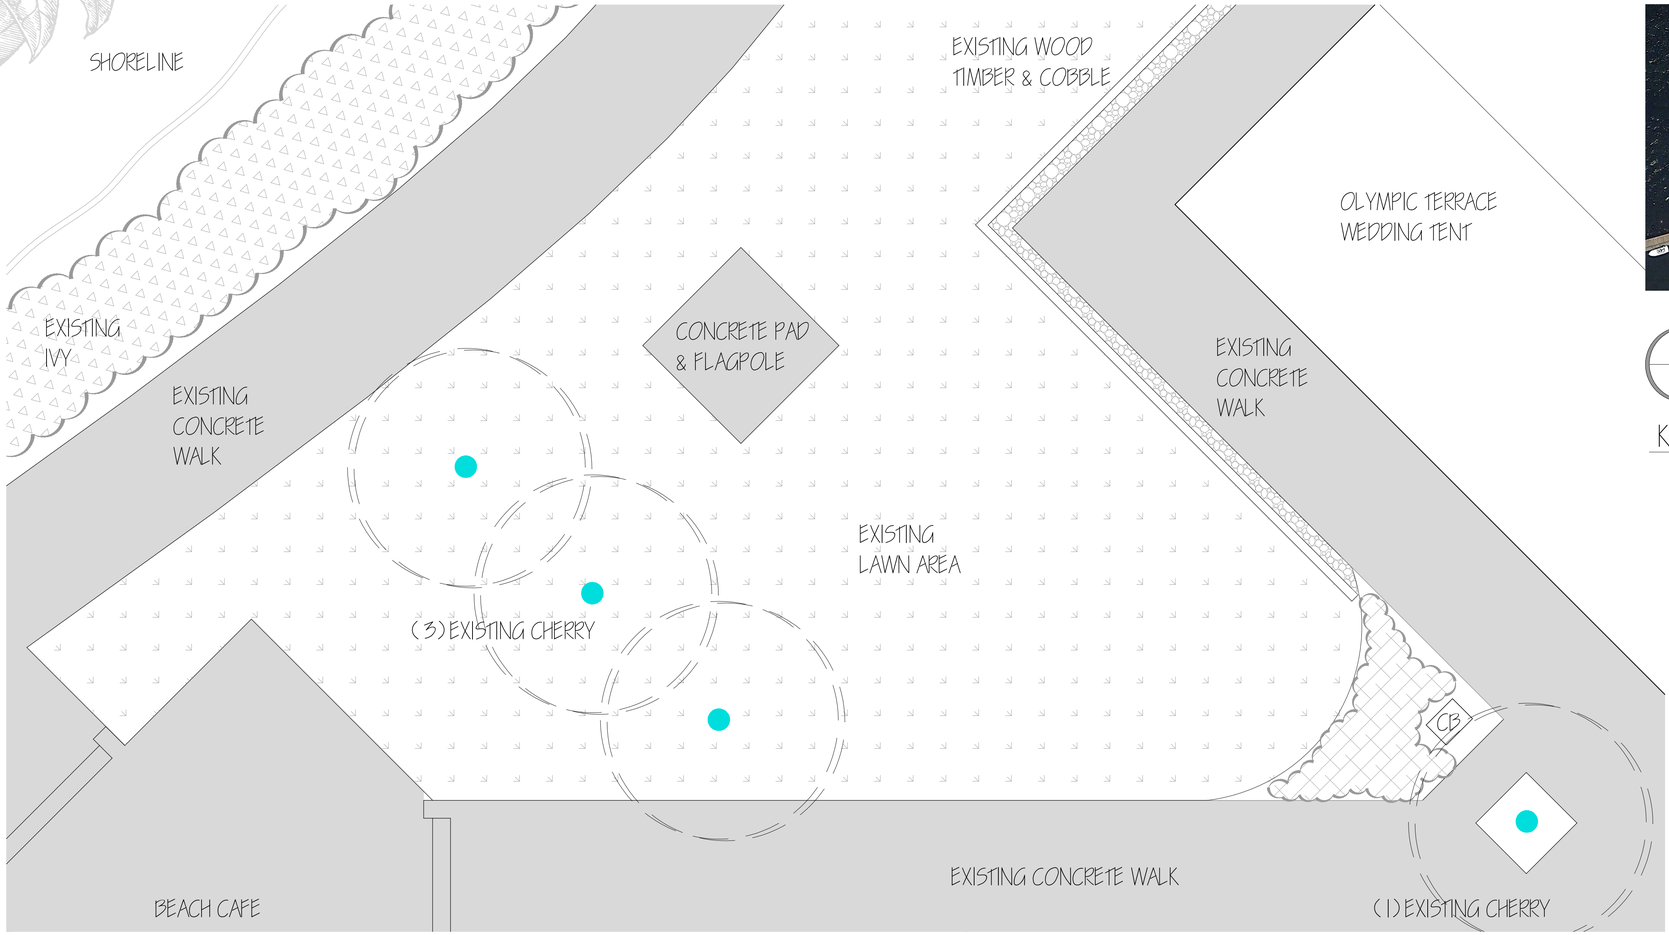

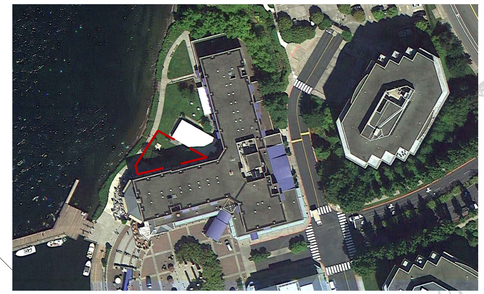

PIC 1 AERIAL IMAGE

SCALE: NTS

KEY TO PLANT SYMBOLS

Existing Trees

Prunus serrulata, Flowering Cherry. 10"- 12" caliper.

Existing vegetation

Lawn area

Mix of shrubs & perennial plants

Hedera helix, English Ivy

Other site elements

CB — Sewer drain catch basin

LANDSCAPE PLAN

SCALE: 1/ 4"=1'-0"

N

0' 1' 2' 4' 6' 8'

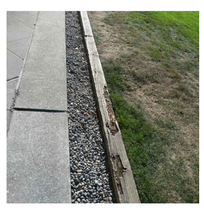

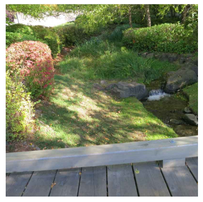

PIC 1 SITE PHOTOS - EXISTING CONDITIONS

SCALE: NTS

GENERAL NOTES:

Designer makes no claim or warranty, stated or implied as to the accuracy of site measurements, locations of utilities or final suitability for construction. Client shall make all necerssary confirmations with selected approved contractor based upon the applicable scope of work. Refer to agreement(s) between client and designer and / or contractor for actual approved scope of work and further information. Specifications subject to change, based upon final client approved proposal. Actual construction appearance, materials, quantities and sizes may vary from that shown on plan.

Carillon Point - Woodmark Hotel
1200 Carillon Point
Kirkland, WA 9033

Landscape Plan

	Design by	Checked by	Submittal Date
	Alan Burke, Sam Millar	Alan Burke, ASLA	10/4/12
no. 1	First plan presentation	9/7/12	
no. 2	Revision #1	8/11/12	
no. 2	Revision #2	10/4/12	

Sheet 1 of 2

STATE OF WASHINGTON REGISTERED LANDSCAPE ARCHITECT
W. ALAN BURKE CERTIFICATE No. 549

Materials supplied by:

Members of GREEN GLOBES

CLASSIC NURSERY & LANDSCAPE COMPANY

BOTANICAL DESIGNS