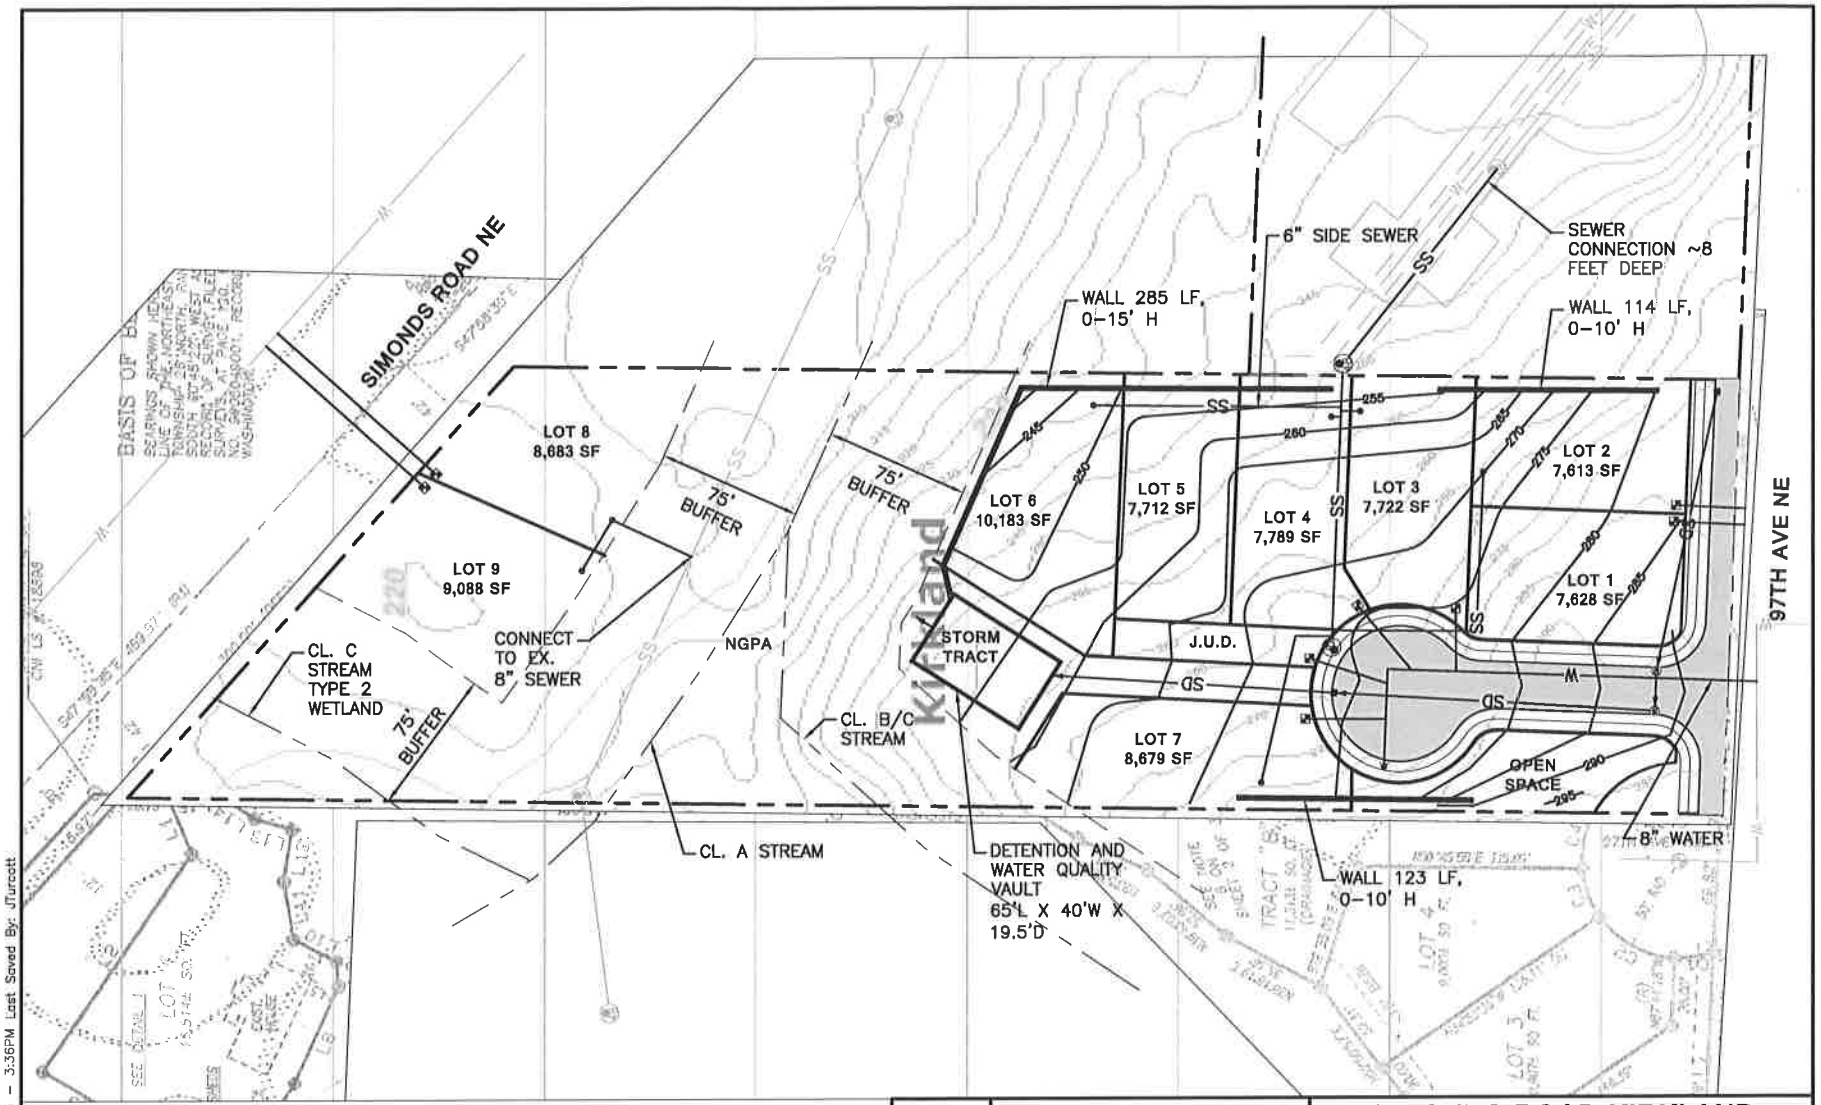

1"=60

60 0 60 120

Scale Feet

N

JJT	
Design	JJT
Drawn	8-29-13
Date	300-008-13
Project No.	

SDA Civil Engineering Project Management Planning

1724 W. Marine View Drive, Suite 140; Everett, Washington 98201

Office: 425.486.6533 Fax: 425.486.6593 www.sdaengineers.com

SIMONDS ROAD KIRKLAND

FEASIBLITY COMPOSITE LAYOUT

Sheet 1

Aug 29, 2013 - 3:36PM Last Saved By: JTurcott

R:\Projects\300 (Gamut 360)\008-13 (kirkland feasiblity)\Dwg\figures\Feasibility\KSP-SL01.dwg 11x17