


5 NORTH ELEVATION
1/4" = 1'-0"

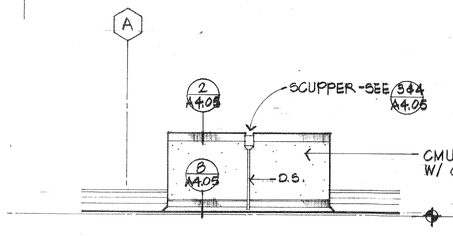


6 EAST ELEVATION
WEST ELEVATION SIMILAR 1/4" = 1'-0"




9 LOADING DOCK ROOF PLAN
1/8" = 1'-0"

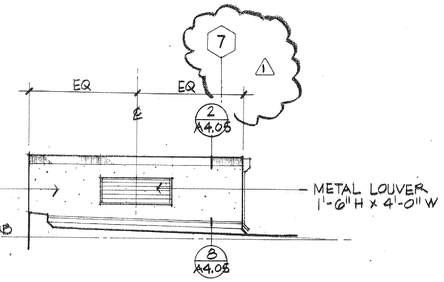


ROOF PLAN
1/8" = 1'-0"

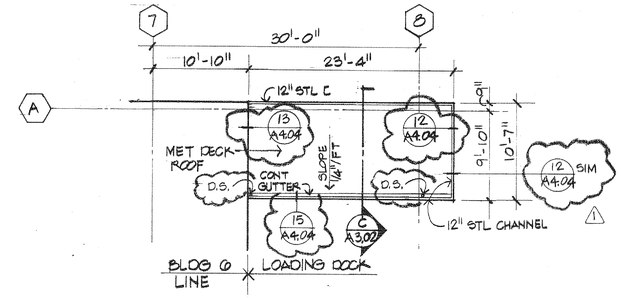


1 WEST ELEVATION
1/4" = 1'-0"

2 NORTH ELEVATION
1/4" = 1'-0"

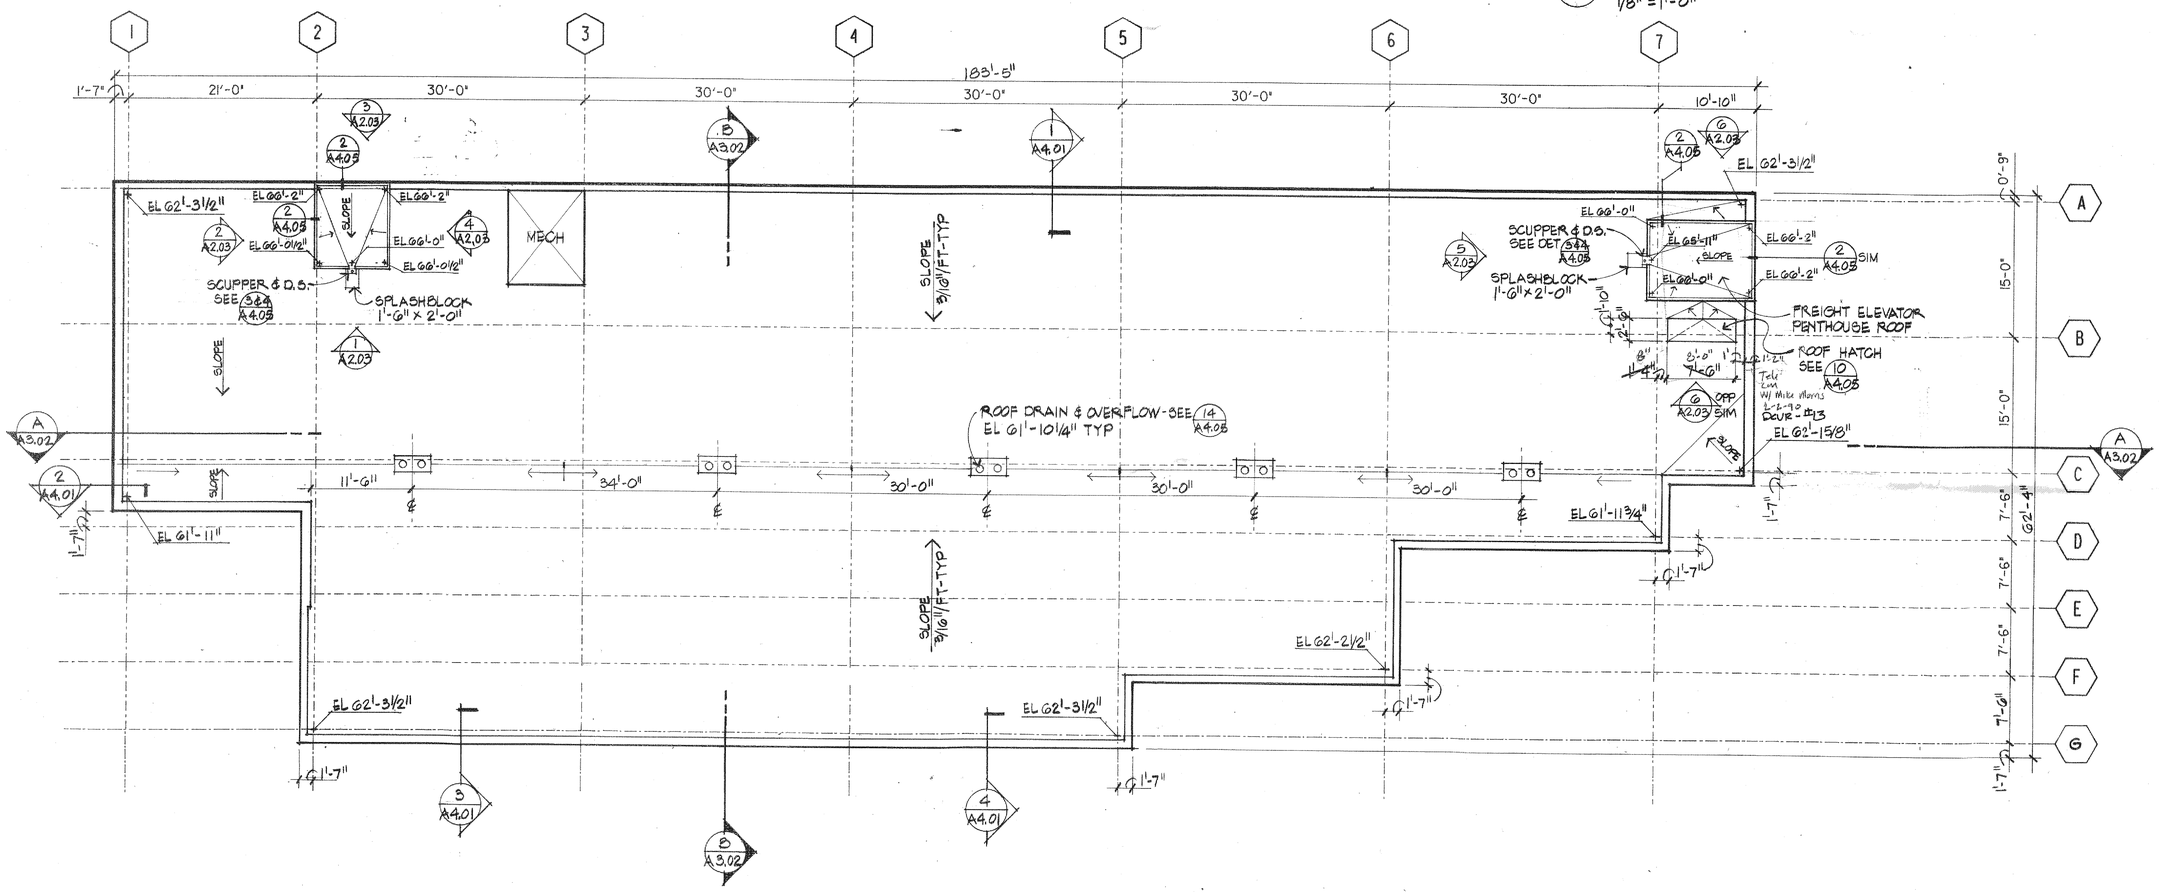3 EAST ELEVATION
1/4" = 1'-0"

4 SOUTH ELEVATION
1/4" = 1'-0"

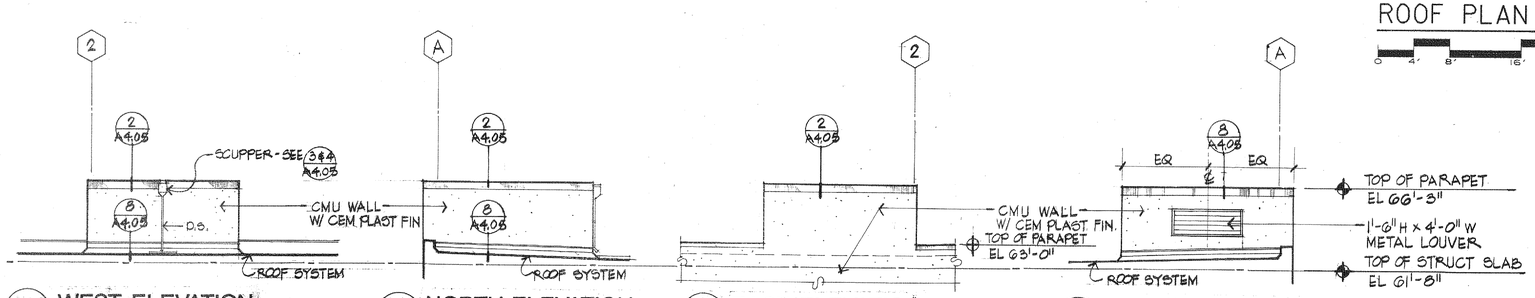ELEVATOR PENTHOUSE ELEVATIONS

CARILLON POINT
Kirkland, Washington
Phase Two
Skinner Development Incorporated

The Callison Partnership

Architecture
Programming
Planning
Interior Design
Graphics

1423 Third Avenue
Suite 300
Seattle, Washington
98101
(206) 623-4646

950 Sixth Avenue
Suite 200
San Diego, California
92101
(619) 232-3233

The Callison Partnership Ltd., A Corporation

CONSULTANTS

REVISIONS

| No. | Date | Item |
|---|---|---|
| | 9-21-89 | SUBMITTED FOR BLDG. PERMIT |
| | 10/30/89 | PERMIT REVISIONS, ISSUE FOR CONST. |
| 1 | 11-8-89 | CLARIFICATIONS |

APPROVALS

LUDTKA
Project Architect

MUNAR
Drawn

Checked

Approved

2747 REGISTERED ARCHITECT DAVID H. OSMUN STATE OF WASHINGTON

Registration

SHEET TITLE

ROOF PLAN

89032
Project No.

OCT. 30, 1989
Date

SHEET NO.

A2.03

BNR12-00905
6100 Cameron Pt
6100 - Re-Veg

Skolir

CITY OF KIRKLAND
APPROVED FOR SUBMITTAL

| Type of Review | Initials / Date | Exp | FT | Reg |
|---|---|---|---|---|
| Building | | | | |
| Planning | Jns 5/10 | | | |
| Public works | / | | | |

OTC

No Planning
Review
Talkes
to
Jeremy