REPLACING DAMAGED
CANOPY,
ONLY CENTER SECTION

NOTICE

**HOURS OF WORK: 7AM TO 8PM MON-FRI
9AM TO 6PM SAT. NO WORK SUNDAYS &
HOLIDAYS (PER KZC SEC. 115.25)
Exceptions must be approved in
writing by Planning Official**

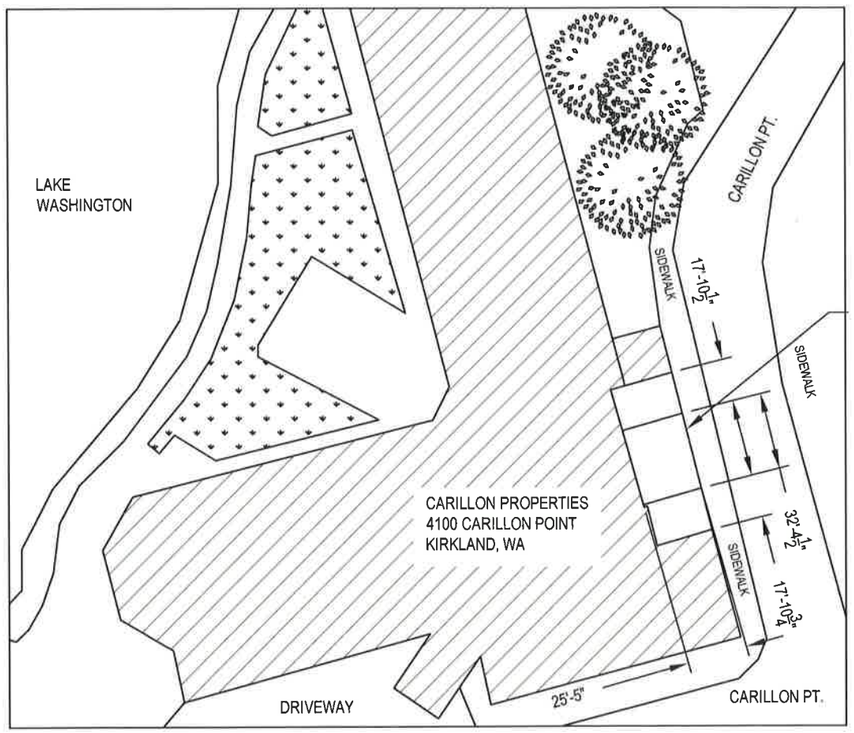

Site Plan (B)

Scale: 1/64" = 1'- 0"

PCD APPROVED SITE PLAN

Any proposed changes to the approved site plan, such as but not limited to added hard surfaces, HVAC units, tree removals and accessory structures, must be submitted to the Building Department as a revision to the building permit for review and approval by all departments prior to implementation.

Vicinity Map (A)

Scale: NTS

Sheet Index

Page	Description	Revision #	Revision Date
A1.00	Engineering Notes		3/13/2012
A1.10	Aerial Photo / Sheet Index		6/21/2012
A1.20	East Elevation View		6/21/2012
P1.00	Full Isometric View / Scope of Work		3/8/2012
P1.10	Right Isometric View		3/8/2012
P1.20	Left Isometric View		3/8/2012
P1.30	Center Isometric View		3/8/2012
P2.00	Section View		3/13/2012
P3.00	Top View		3/12/2012
P4.00	Front View		3/13/2012
P5.00	Side View		3/8/2012
P6.00	Attachment Details		3/13/2012
P6.10	Attachment Details		3/13/2012
P6.20	Attachment Details		3/13/2012

RAINIER

Rainier Industries, Ltd
18375 Olympic Ave. S.
Tukwila, WA 98188

800-869-7162 Toll Free
425-251-1800 Phone
425-251-5065 Fax

www.rainier.com

Original design concepts are protected under Federal Copyright Laws and are the property of Rainier Industries, Ltd. Any reproduction of this design concept without written consent is expressly forbidden.

ISO 9001:2000 REGISTERED
ISO 14001: EMS - REGISTERED

**CARILLON PROPERTIES
3240 CARILLON PT
KIRKLAND, WA
98033**

Revisions
--
--

WILLARD PARK
Sales Person

LOADING DOCK REPAIR
Job Name

AERIAL PHOTO
Drawing Title

167460
RI Work Order Number

IAN M
Drawn By

-- / --
Checked By / Date

MICHAEL BABBITT
Project Manager

-- / --
Issue Date / By

A1.10
Sheet Number

File Name: P:\DTS\ARCHIVES - by year\2012\2012 - DTS Archives\Carillon Properties\167460 - Loading Dock Permit\Drawing\167460, Rev 1.dwg