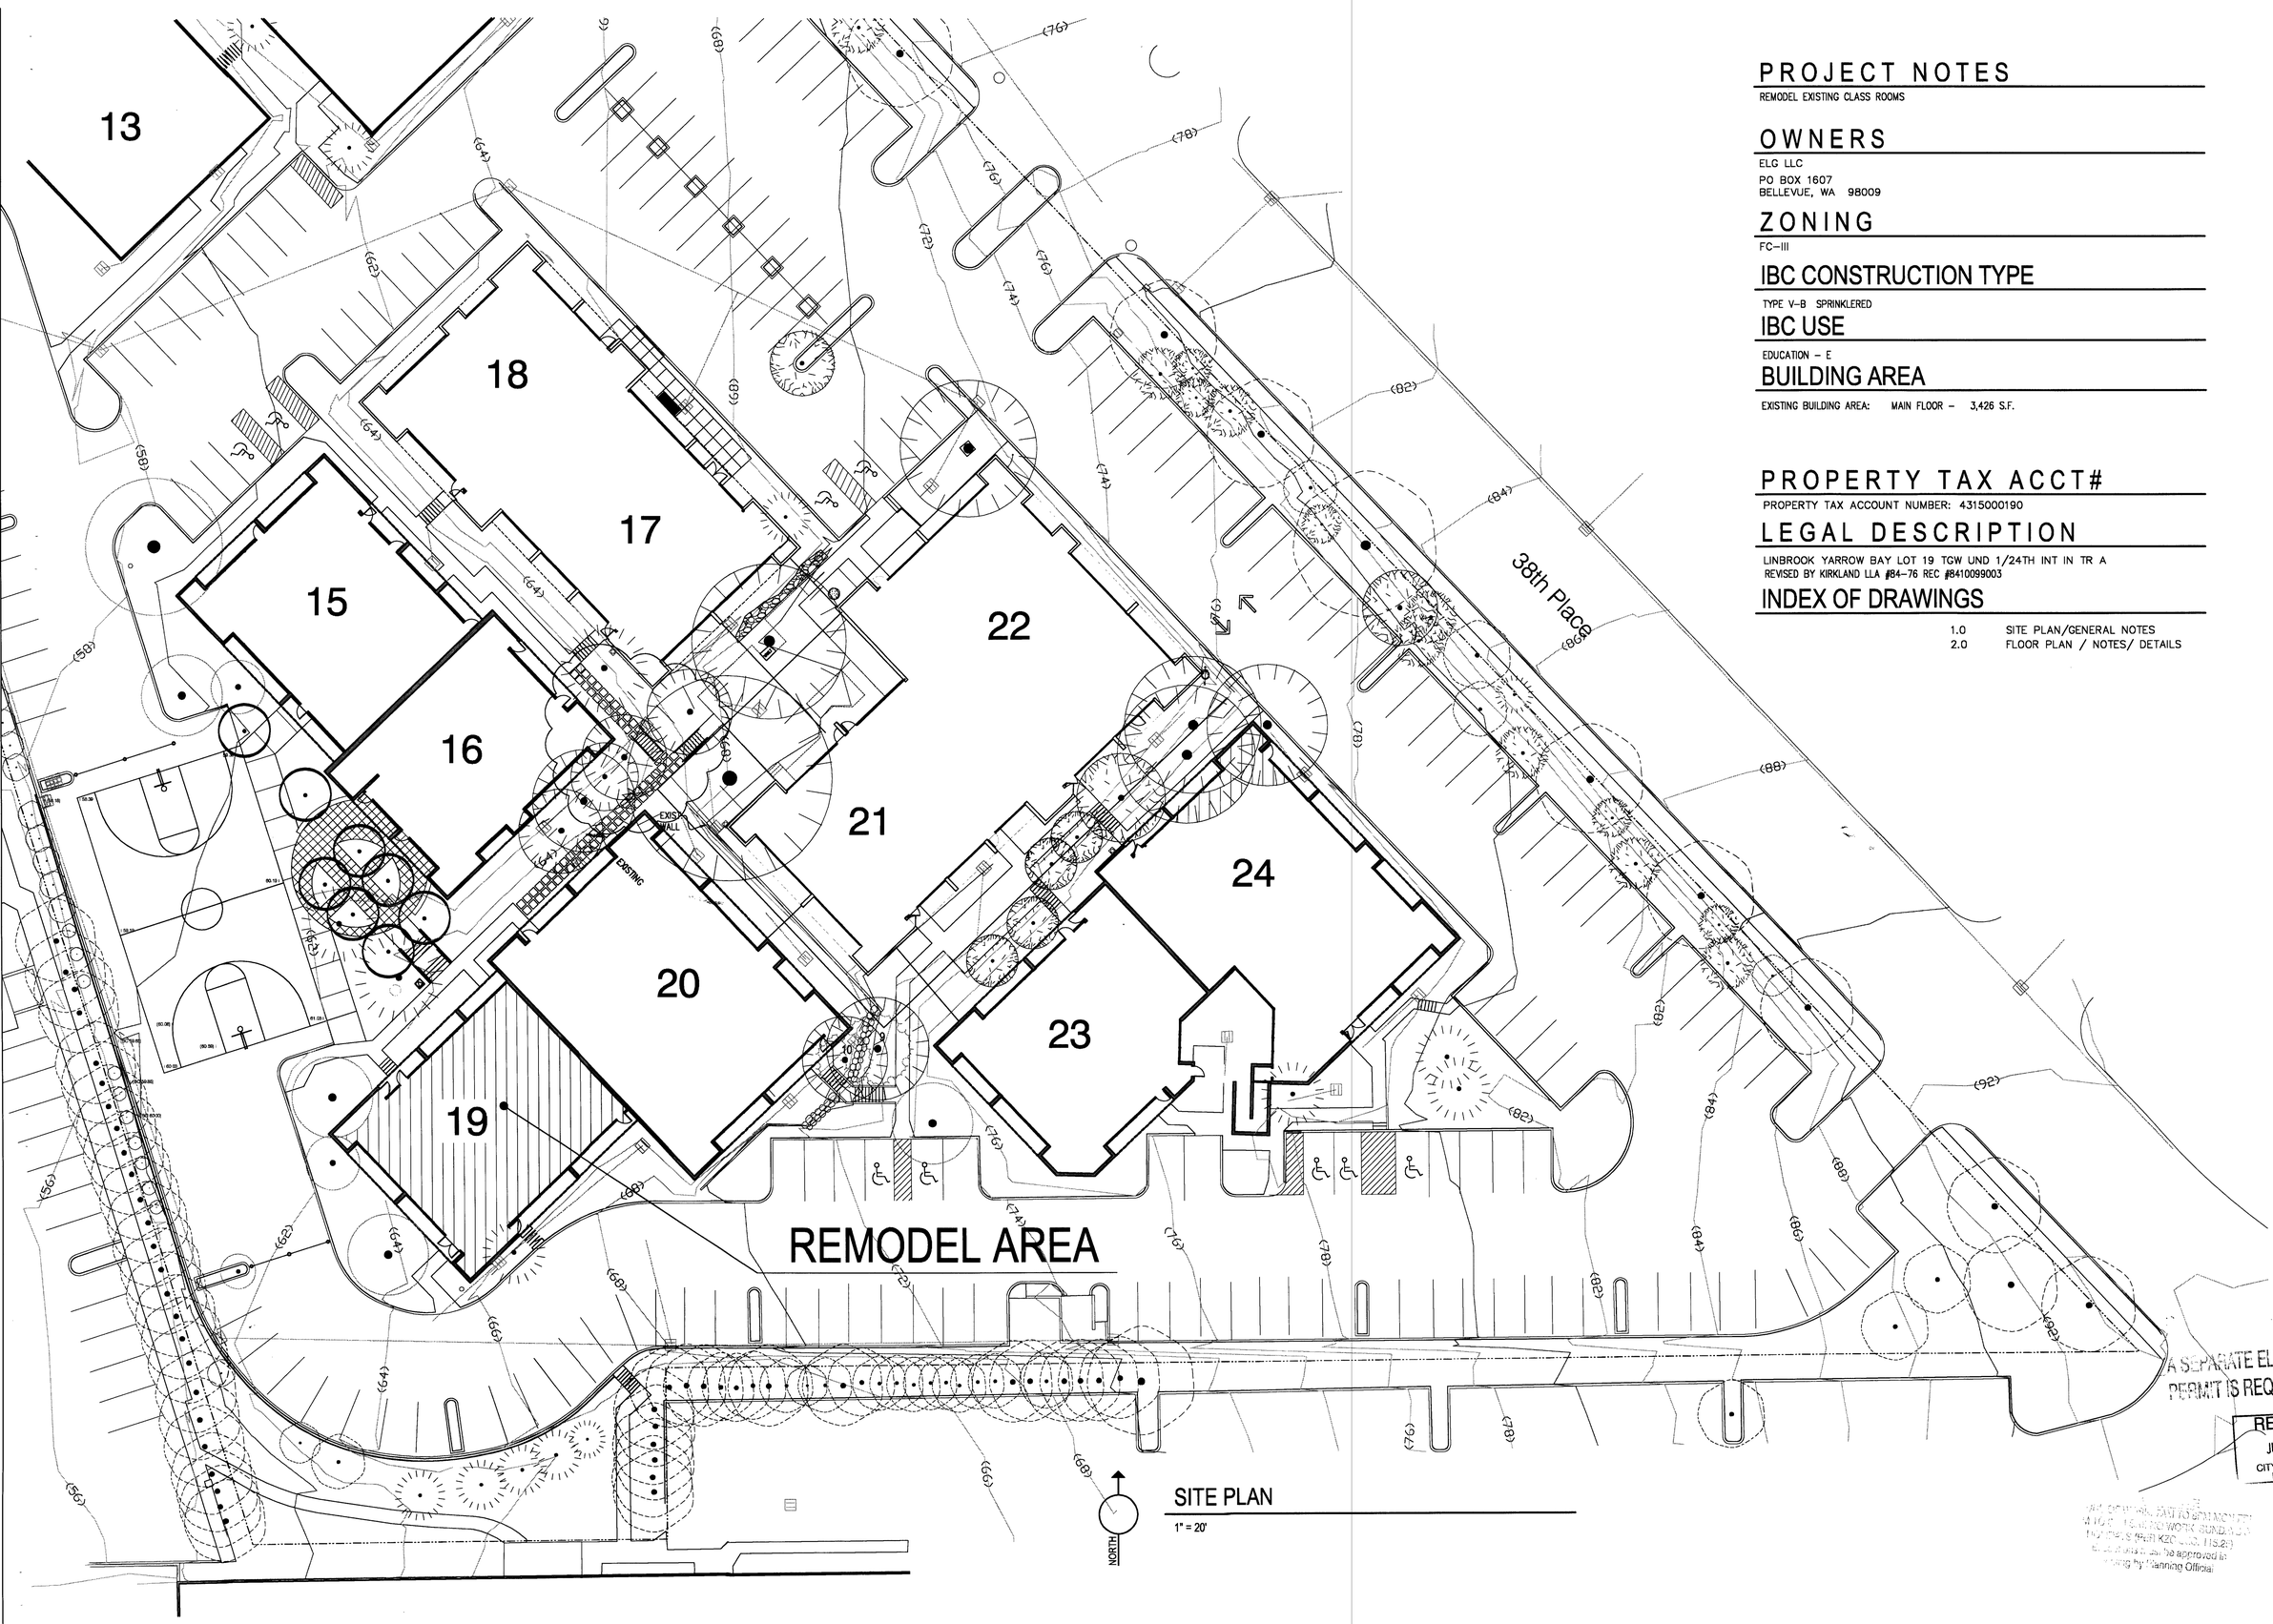

A SEPARATE ELECTRICAL PERMIT IS REQUIRED

REVIEWED
JUN 25 2012
CITY OF KIRKLAND
FIRE / BLDG

SITE PLAN
1" = 20'

PROJECT NOTES

REMODEL EXISTING CLASS ROOMS

OWNERS

ELG LLC
PO BOX 1607
BELLEVUE, WA 98009

ZONING

FC–III

IBC CONSTRUCTION TYPE

TYPE V–B SPRINKLERED

IBC USE

EDUCATION – E

BUILDING AREA

EXISTING BUILDING AREA: MAIN FLOOR – 3,426 S.F.

PROPERTY TAX ACCT#

PROPERTY TAX ACCOUNT NUMBER: 4315000190

LEGAL DESCRIPTION

LINBROOK YARROW BAY LOT 19 TGW UND 1/24TH INT IN TR A
REVISED BY KIRKLAND LLA #84–76 REC #8410099003

INDEX OF DRAWINGS

1.0 SITE PLAN/GENERAL NOTES
2.0 FLOOR PLAN / NOTES/ DETAILS

CHESMORE|BUCK
architecture
27 100TH AVENUE NE, SUITE 100
BELLEVUE, WA 98004
FAX: 425-679-0804
PHONE: 425-679-0807

REGISTERED ARCHITECT
DAVID L. BUCK
STATE OF WASHINGTON

No.	Date	Revision

BUILDING 19 REMODEL

EASTSIDE PREPARATORY SCHOOL
10624 NE 37TH ST KIRKLAND, 98033

SITE PLAN

Sheet No.	1.0
Project No.	1214
Date:	6/21/12