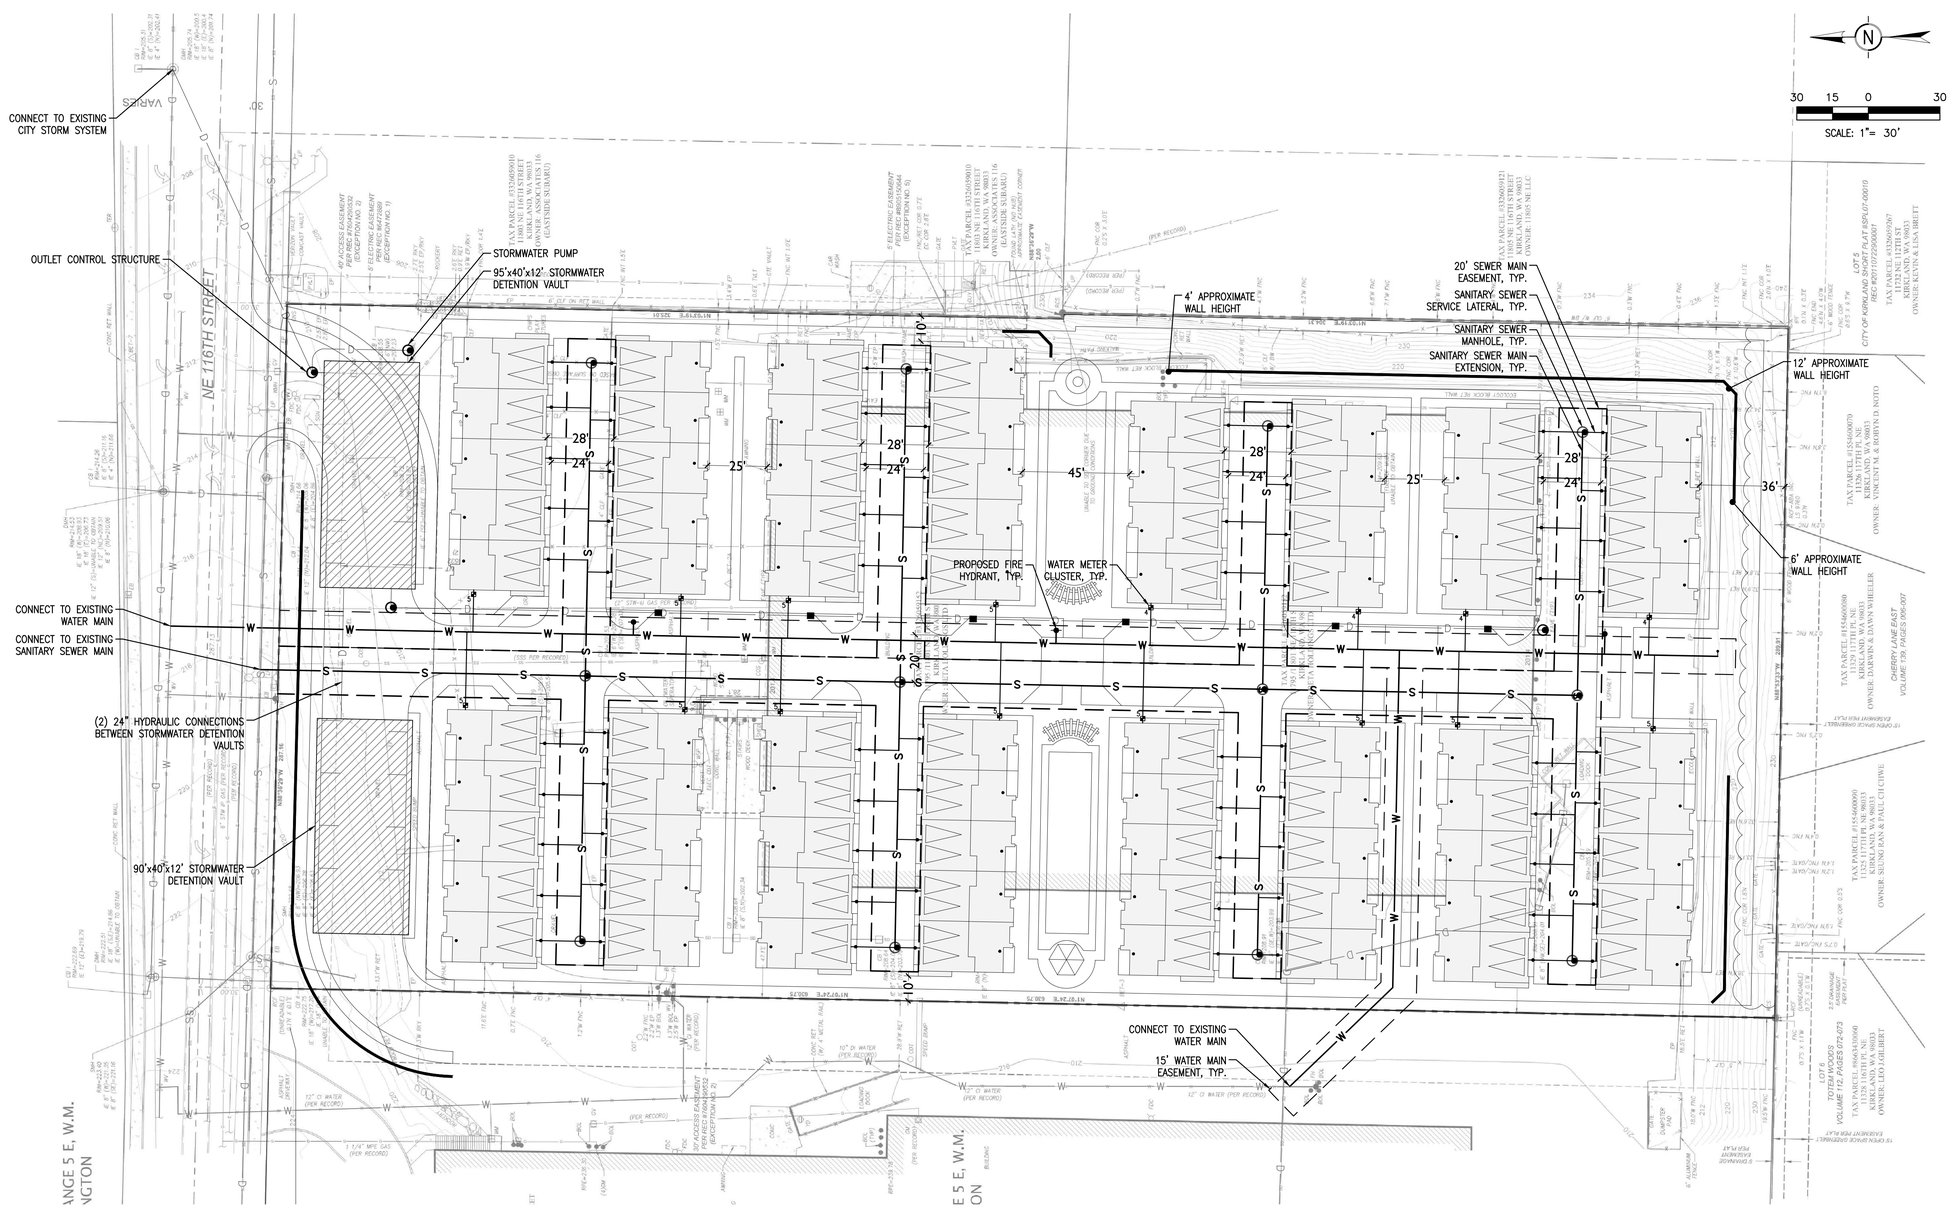

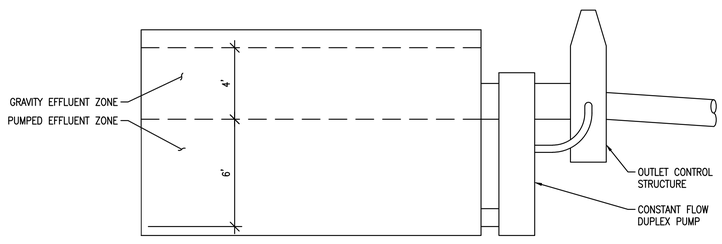

CONCEPTUAL DETENTION SYSTEM LAYOUT

SCALE: NTS

1

BCRA
T 253.627.4367 F 253.627.4395 WWW.BCRADESIGN.COM
2106 PACIFIC AVENUE, SUITE 300, TACOMA, WA, 98402

REVISIONS

SEAL

JUSTIN JAN GORCICA
STATE OF WASHINGTON
43430
REGISTERED
PROFESSIONAL ENGINEER

PRELIMINARY
NOT FOR CONSTRUCTION

PROJECT

BETA TOWNHOMES
11801 NE 116THTREET
KIRKLAND, WA 98034

DRAWN:	ACC
DESIGNED:	ACC
REVIEWED:	JJG
DATE:	02.04.2016
BCRA NO.	15319
CADD FILE:	15319C-101.DWG

SHEET TITLE

CIVIL SITE PLAN

BCRA
© COPYRIGHT BCRA, INC. ALL RIGHTS RESERVED

SHEET

C1.01