Approved 03/11/2016
kcoleman

PRE-INSPECTION REPORT

PUGET SOUND ENERGY

Job #:	109096508		
Date:	2/5/16	Address:	1118 2nd Street
Jurisdiction:	Kirkland	City / Zip:	Kirkland 98033
Right of Way Permit?	☑ YES ☐ NO	Customer:	BDR LLC - Mick Gamlen 425-417-5800
Est. Start Date:	03/15/16	PM / Insp:	Karin Schneider
Est. Duration:	1 day		CUST PHONE NUMBER 425-495-3250 PHONE NUMBER

WORK DESCRIPTION: *From existing 2" STW IP main (J-6069) located 14' W of CL, install 40' 1 1/8" scat stub into PL and 60' 1 1/8" plat ext. in customer conduit to meter location. O/L.*

Construction Method
- Open Trench ☑
- Trenchless ☐

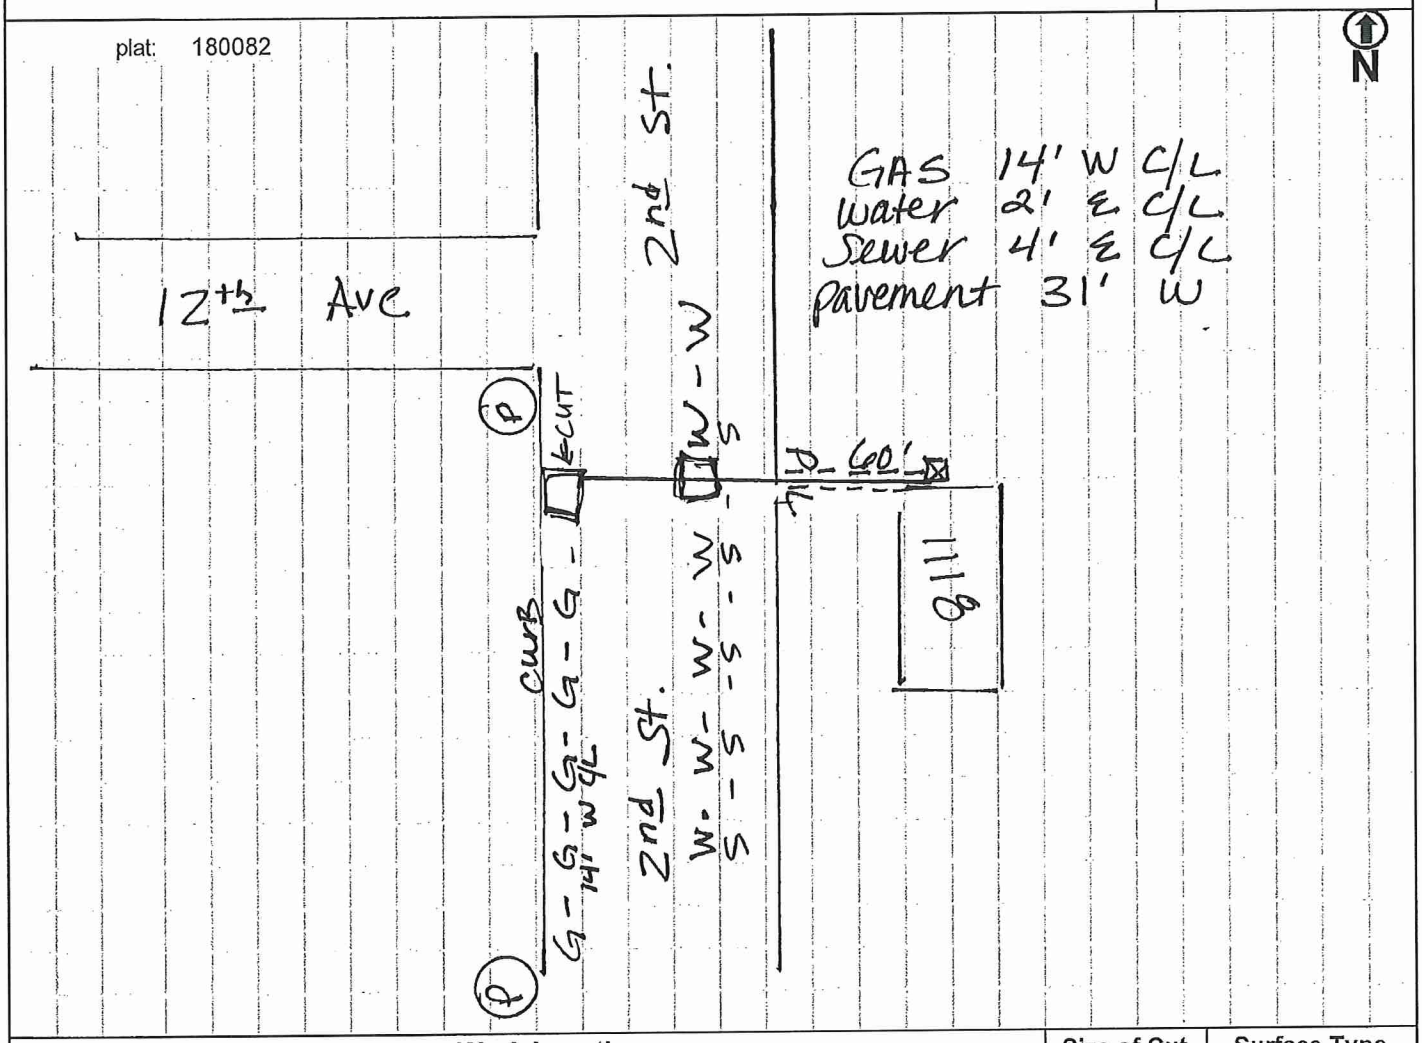

Work Location				Size of Cut	Surface Type
75' 'N S of CL	12th Ave	& 14' 'E W of CL	2nd street	3'x5'	Asphalt
75' 'N S of CL	12th Ave	& 2' 'E W of CL	2nd St.	3x5	asphalt
'N S of CL		& 'E W of CL			

☑ FLAGGERS # ____ 25 MPH SPEED LIMIT ☐ TROLLY LINES ☐ BUS STOP # ____ ☐ METER HOODS # ____
☐ OFFICERS # ____ ☐ TRAFFIC SIGNAL ☐ ARTERIAL ☐ NO PARKS # ____

			Service Information			
☐ Commercial	☐ Altered Commercial	☐ Leak Repair	Diameter	Meter	EFV	☐ Template Bar ____
☑ Residential	☑ Altered Residential	☐ CP Work	☐ 5/8"	☐ 250	☑ 775	☐ Bollards 2.5" # ____
☐ Multi-Family	☐ Replacement Service	☐ Pothole	☑ 11/8"	☑ 425	☐ 1800	☐ Bollards 4" # ____
☑ New Constr.	☐ Main Maintenance	☐ Bollards	☐ 11/4"	☐ 630	☐ 2600	☐ FUEL LINE PERMIT NEEDED
☐ Stub	☐ Service Maintenance		☐ 2"	☐ 1000	☐ 10,000	Fuel Line Length: ____
☐ Extension	☐ Valve Maintenance					
☑ Compete Serv	☐ Cut & Cap		Mtr Loc: OL			Fuel Line Diameter: ____