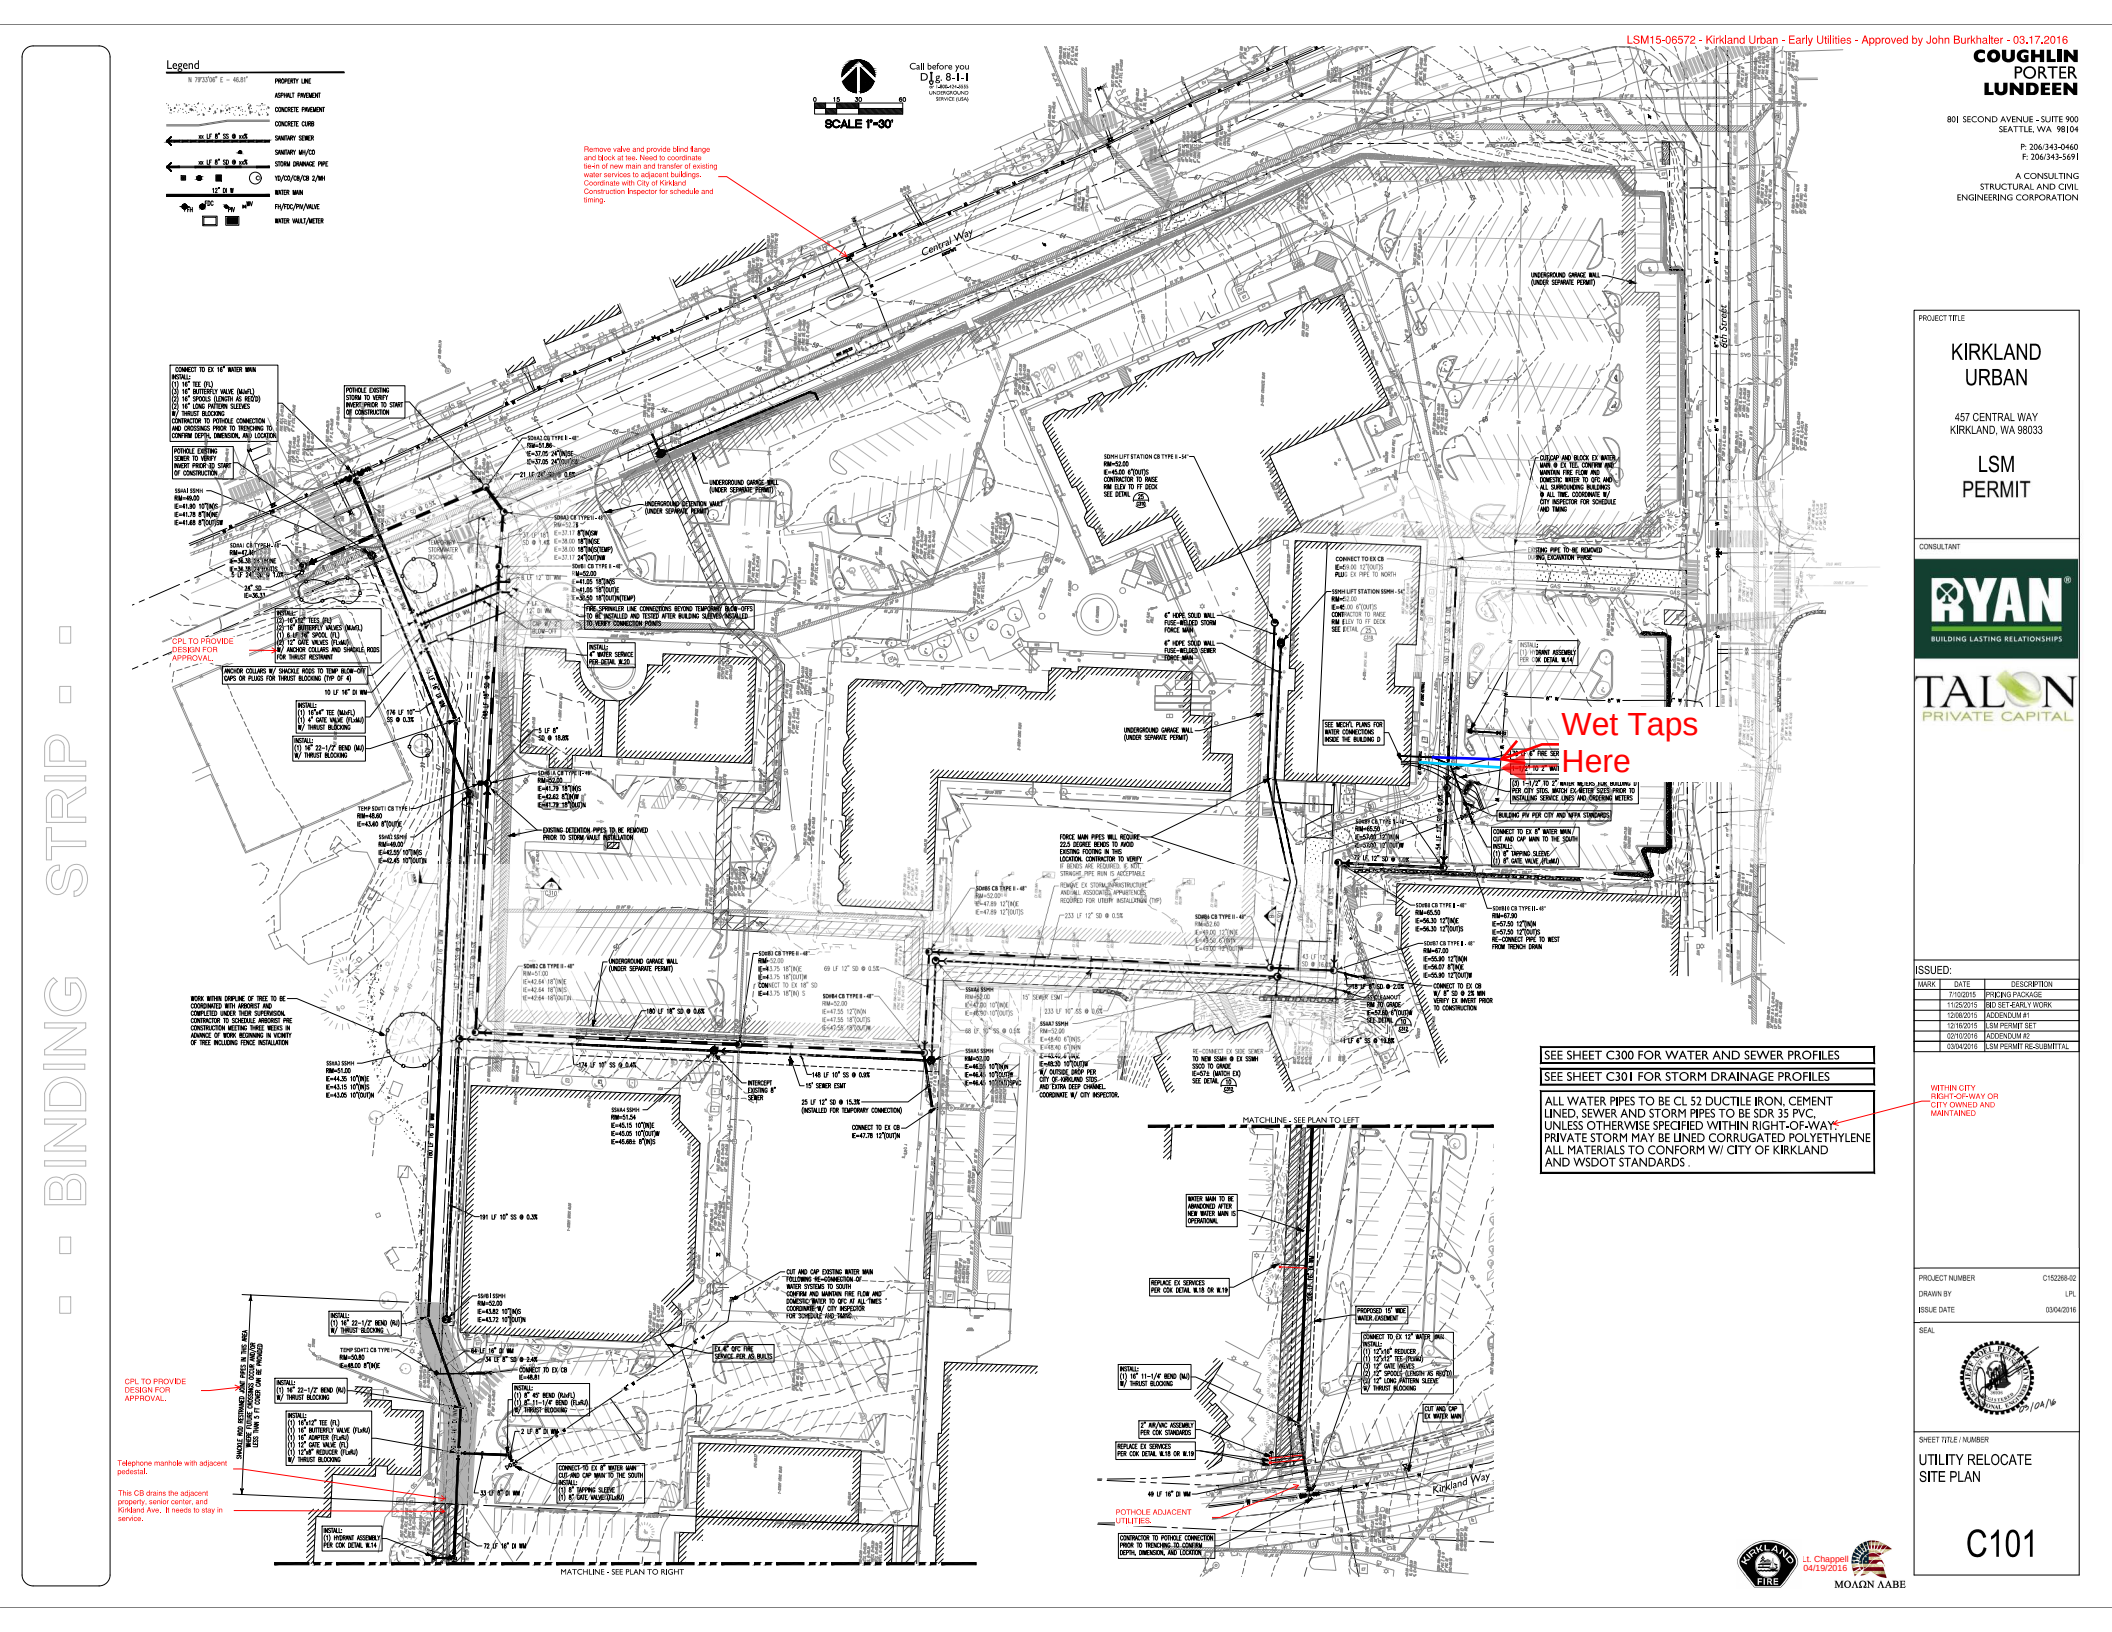

COUGHLIN PORTER LUNDEEN
801 SECOND AVENUE - SUITE 900
SEATTLE, WA 98104
P: 206/343-0460
F: 206/343-5691
A CONSULTING STRUCTURAL AND CIVIL ENGINEERING CORPORATION

PROJECT TITLE

KIRKLAND URBAN

457 CENTRAL WAY
KIRKLAND, WA 98033

LSM PERMIT

CONSULTANT

RYAN BUILDING LASTING RELATIONSHIPS

TALON PRIVATE CAPITAL

ISSUED:

MARK	DATE	DESCRIPTION
	7/10/2015	PRICING PACKAGE
	11/25/2015	BID SET-EARLY WORK
	12/08/2015	ADDENDUM #1
	12/16/2015	LSM PERMIT SET
	02/10/2016	ADDENDUM #2
	03/04/2016	LSM PERMIT RE-SUBMITTAL

PROJECT NUMBER C152268-02
DRAWN BY LPL
ISSUE DATE 03/04/2016

SEAL

SHEET TITLE / NUMBER

UTILITY RELOCATE SITE PLAN

C101

J. Chappell 04/19/2016

ΜΟΔΩΝ ΛΑΒΕ

· · BINDING STRIP · ·

COUGHLIN
PORTER
LUNDEEN

801 SECOND AVENUE - SUITE 900
SEATTLE, WA 98104

P: 206/343-0460
F: 206/343-5691

A CONSULTING
STRUCTURAL AND CIVIL
ENGINEERING CORPORATION

BINDING STRIP

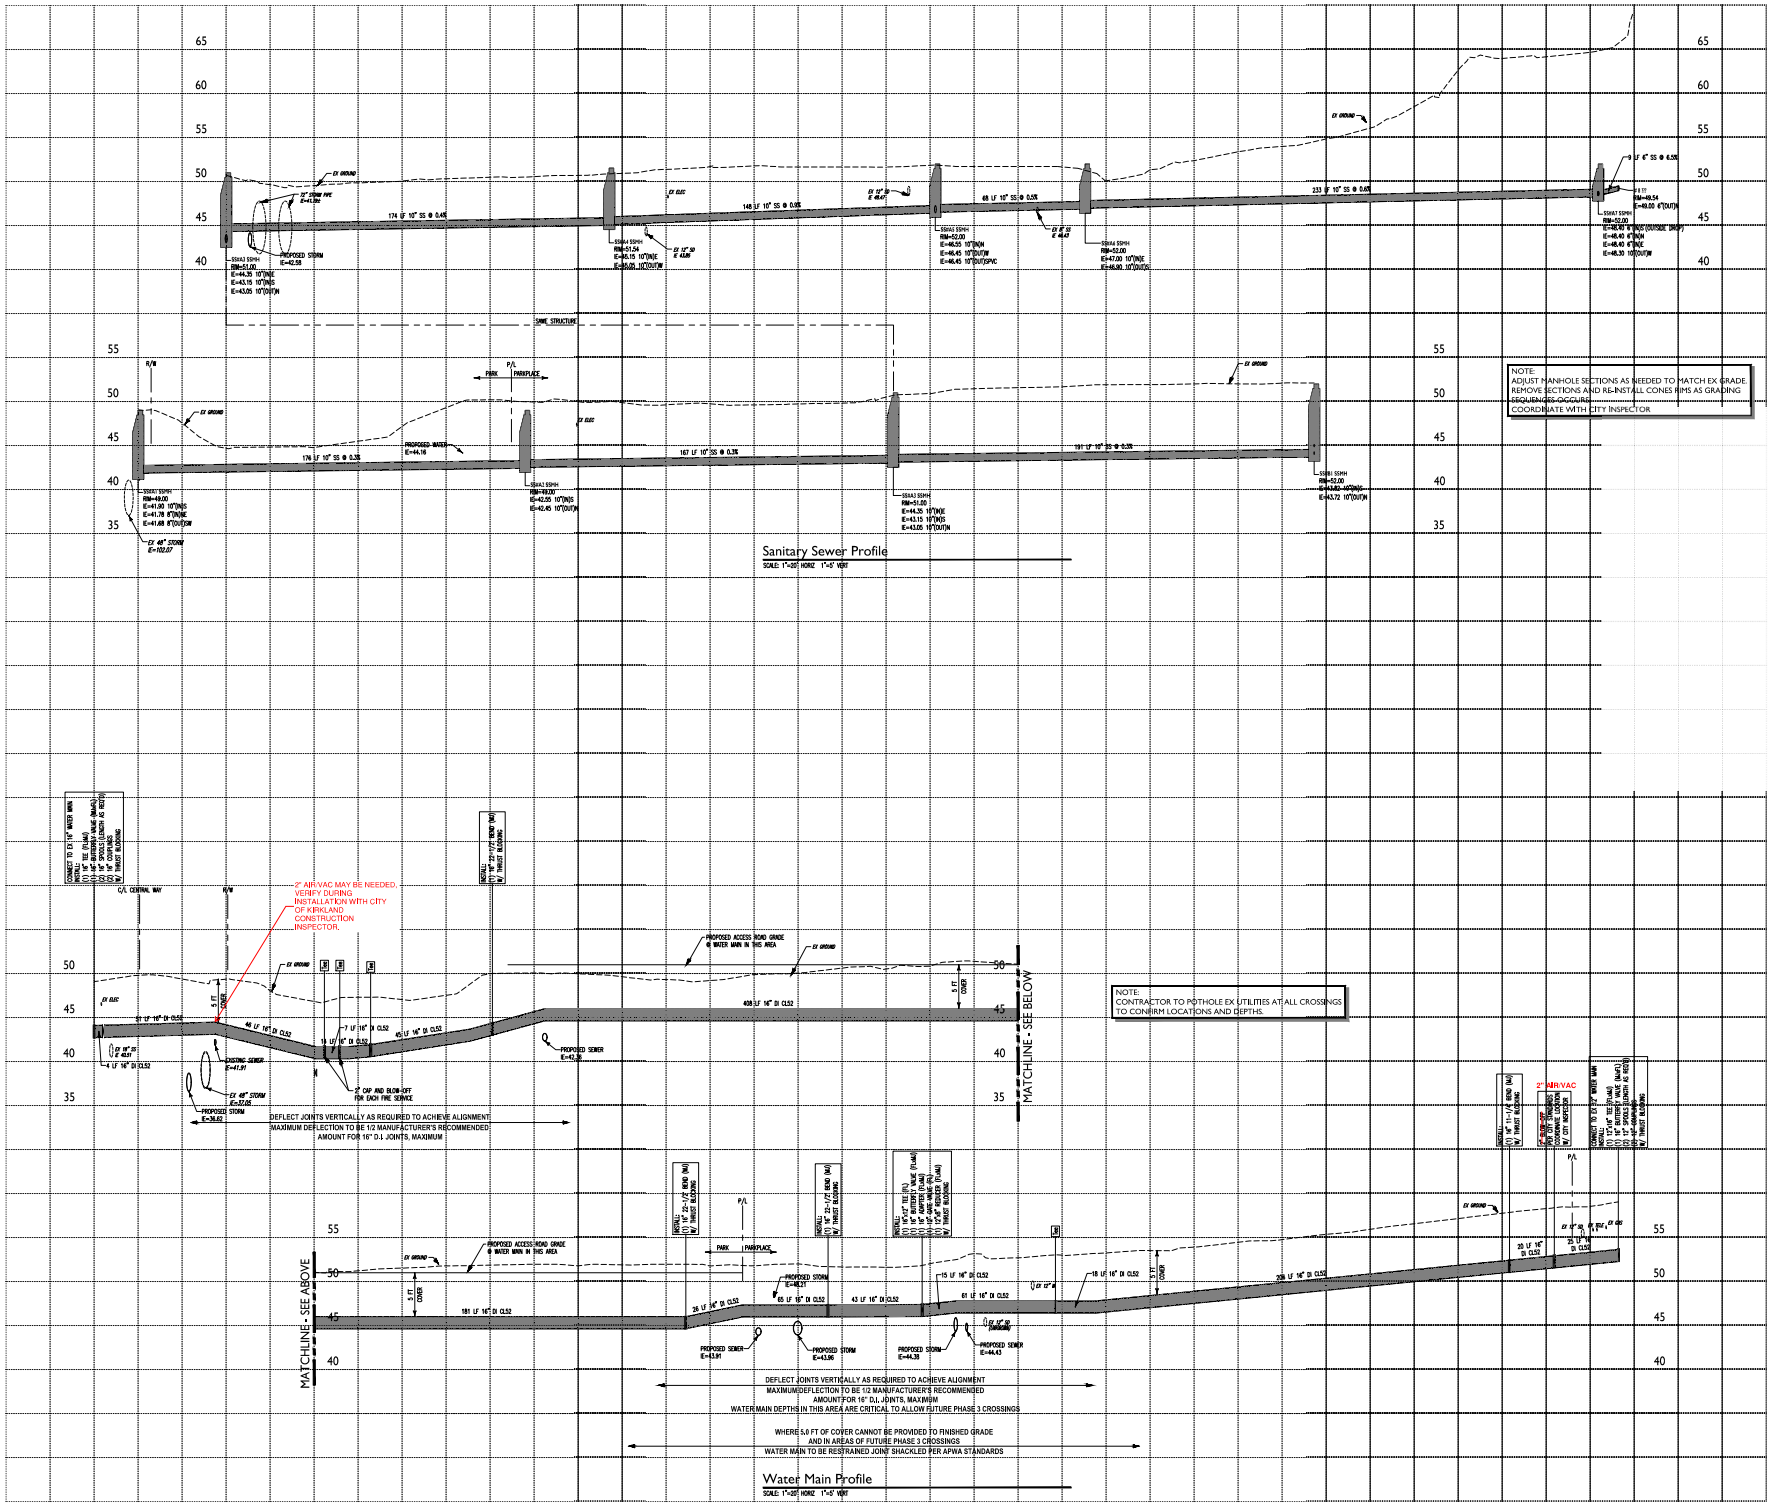

PROJECT TITLE

KIRKLAND URBAN

457 CENTRAL WAY
KIRKLAND, WA 98033

LSM PERMIT

CONSULTANT

RYAN
BUILDING LASTING RELATIONSHIPS

TALON
PRIVATE CAPITAL

ISSUED:

MARK	DATE	DESCRIPTION
	7/10/2015	PRICING PACKAGE
	11/25/2015	BID SET-EARLY WORK
	12/08/2015	ADDENDUM #1
	12/16/2015	LSM PERMIT SET
	02/10/2016	ADDENDUM #2
	03/04/2016	LSM PERMIT RE-SUBMITTAL

PROJECT NUMBER	C152268-02
DRAWN BY	LPL
ISSUE DATE	03/04/2016

SEAL

SHEET TITLE / NUMBER

UTILITY PROFILES

C300

LSM15-06572 - Kirkland Urban - Early Utilities - Approved by John Burkhalter - 03.17.2016

COUGHLIN
PORTER
LUNDEEN

801 SECOND AVENUE - SUITE 900
SEATTLE, WA 98104

P: 206/343-0460
F: 206/343-5691

A CONSULTING
STRUCTURAL AND CIVIL
ENGINEERING CORPORATION

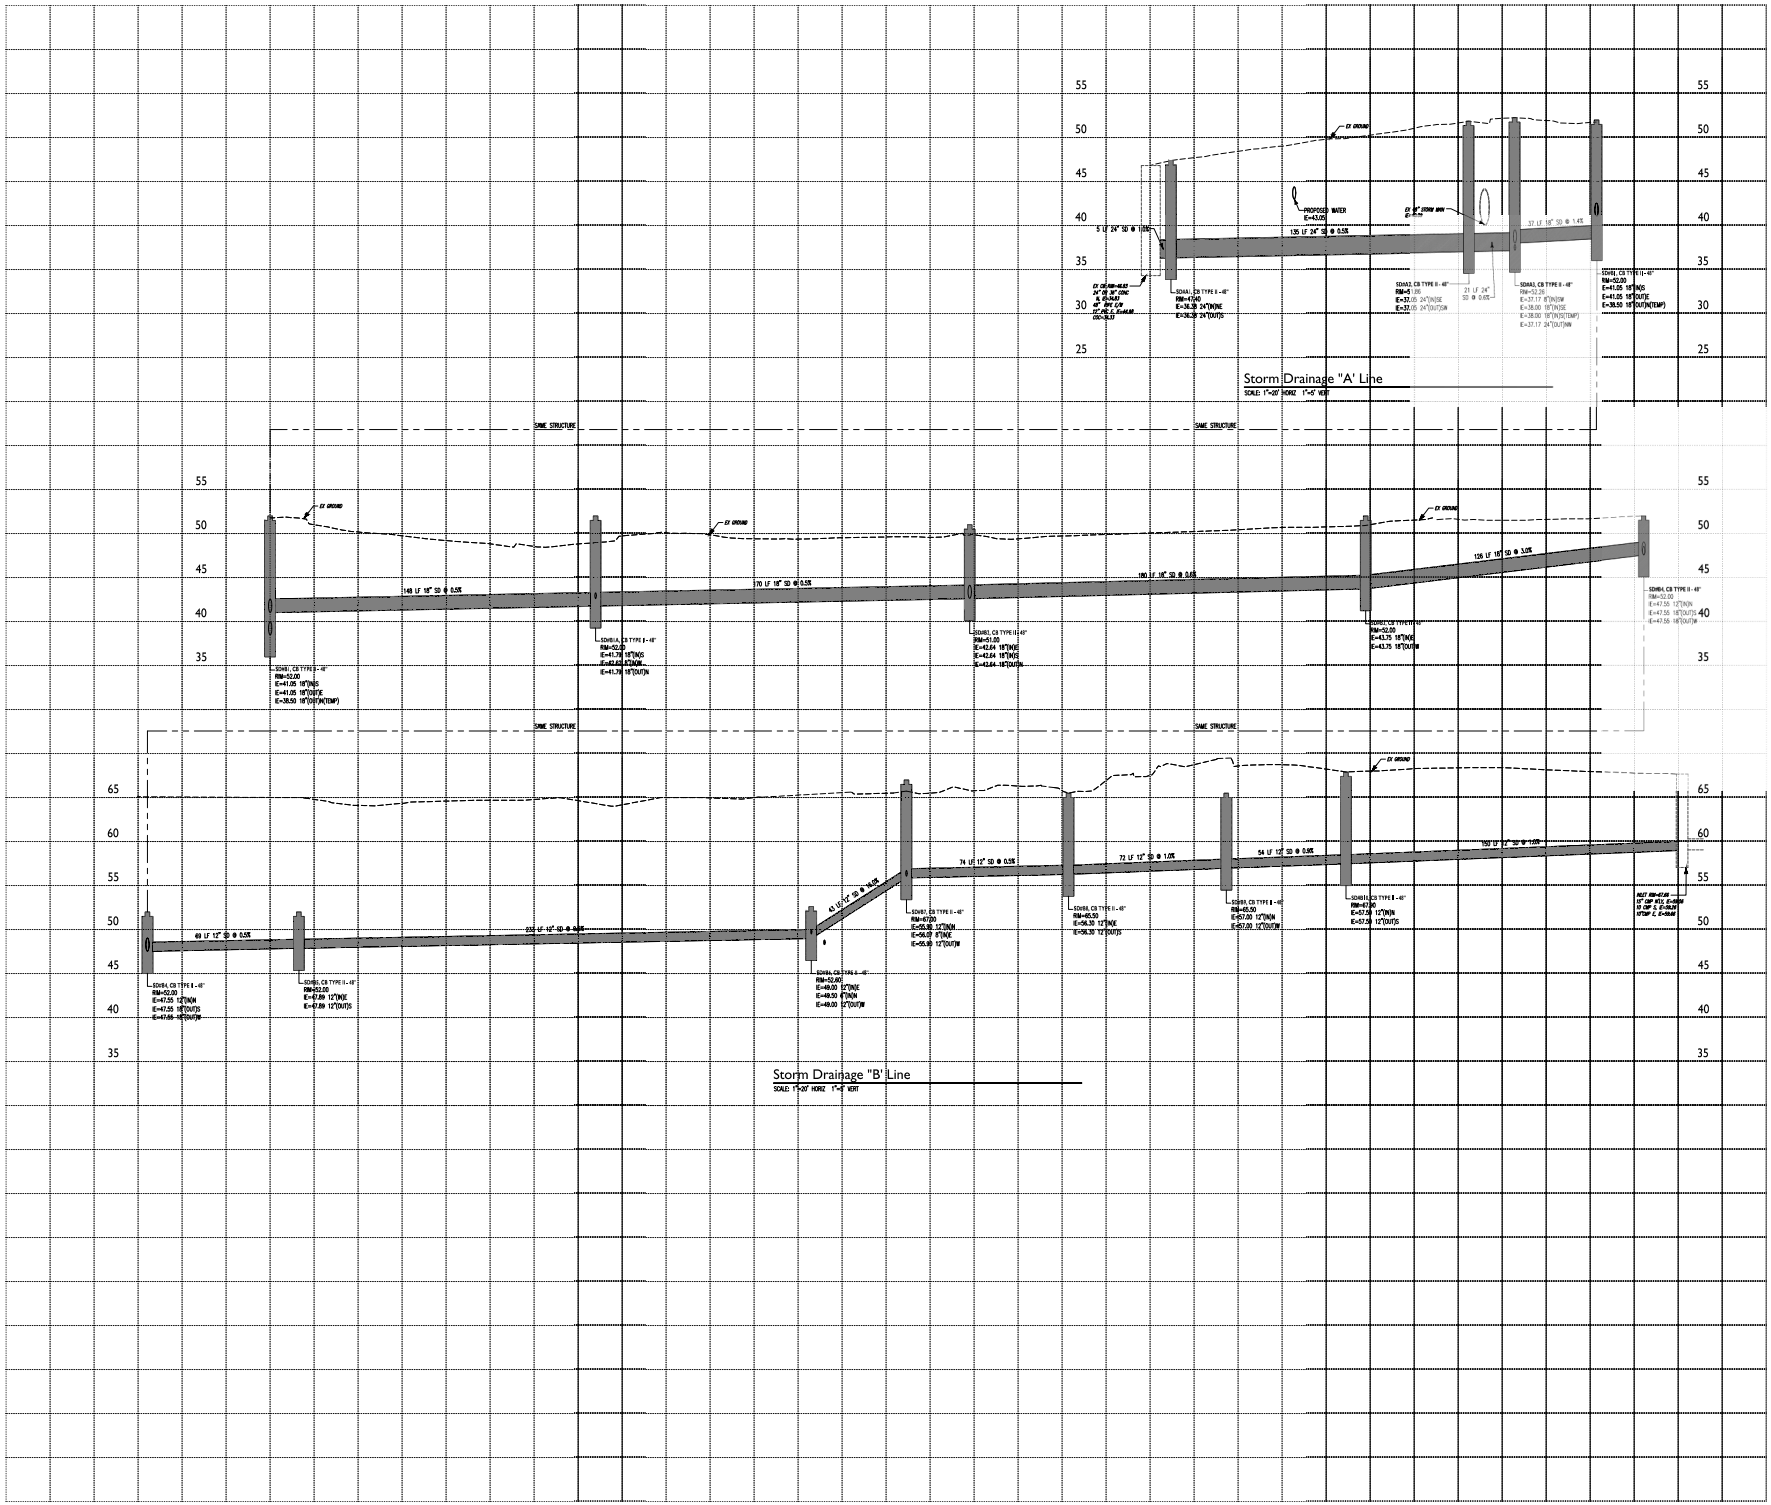

PROJECT TITLE

KIRKLAND
URBAN

457 CENTRAL WAY
KIRKLAND, WA 98033

LSM
PERMIT

CONSULTANT

RYAN®
BUILDING LASTING RELATIONSHIPS

TALON
PRIVATE CAPITAL

ISSUED:

MARK	DATE	DESCRIPTION
	7/10/2015	PRICING PACKAGE
	11/25/2015	BID SET-EARLY WORK
	12/08/2015	ADDENDUM #1
	12/16/2015	LSM PERMIT SET
	02/10/2016	ADDENDUM #2
	03/04/2016	LSM PERMIT RE-SUBMITTAL

PROJECT NUMBER	C152268-02
DRAWN BY	LPL
ISSUE DATE	03/04/2016

SEAL

SHEET TITLE / NUMBER

STORM PROFILES

C301

BINDING STRIP