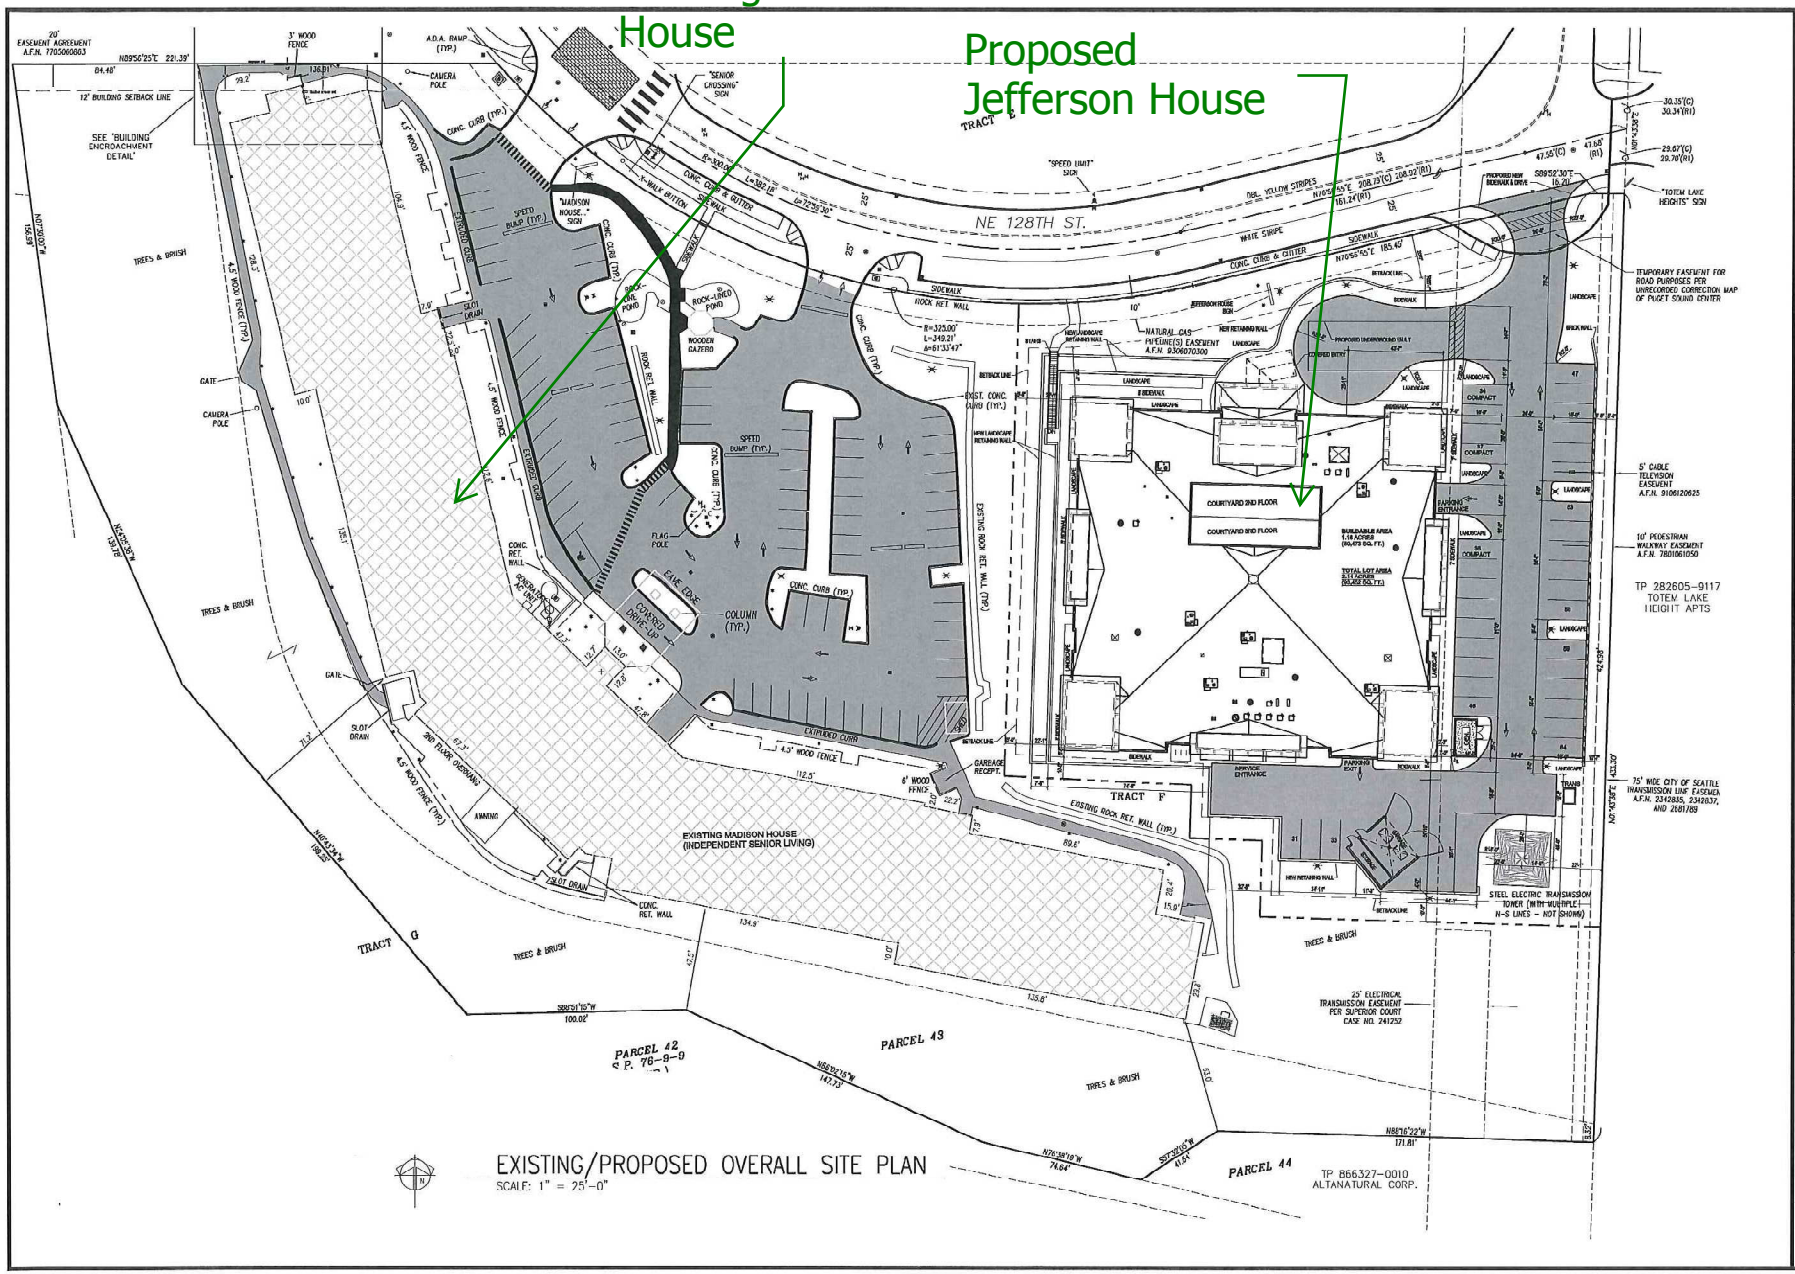
Existing Madison House
Proposed Jefferson House
NE 128TH ST.
TRACT F
TRACT G
PARCEL 42
PARCEL 43
PARCEL 44
EXISTING MADISON HOUSE (INDEPENDENT SENIOR LIVING)
COURTYARD 2ND FLOOR
TP 282605-9117 TOTEM LAKE HEIGHT APTS
TP 866327-0010 ALTANATURAL CORP.
EXISTING/PROPOSED OVERALL SITE PLAN
SCALE: 1" = 25'-0"
Richard M. Swanson, Architect
8906 33rd ST E
Edgewood, WA 98372
(253) 225-4574
LJB DESIGNS, LLC
111 MARKET ST NE #325
OLYMPIA, WA 98501
P (360) 867-1945
F (360) 867-1955
E-MAIL: LJBDESIGNS@COMCAST.NET
JEFFERSON HOUSE
MEMORY CARE FACILITY
12215 NE 128TH STREET
KIRKLAND, WA
EXISTING/PROPOSED SITE PLAN
A1.0