LAKEVIEW OPERATIONS PROJECT
6000 CARILLON POINT

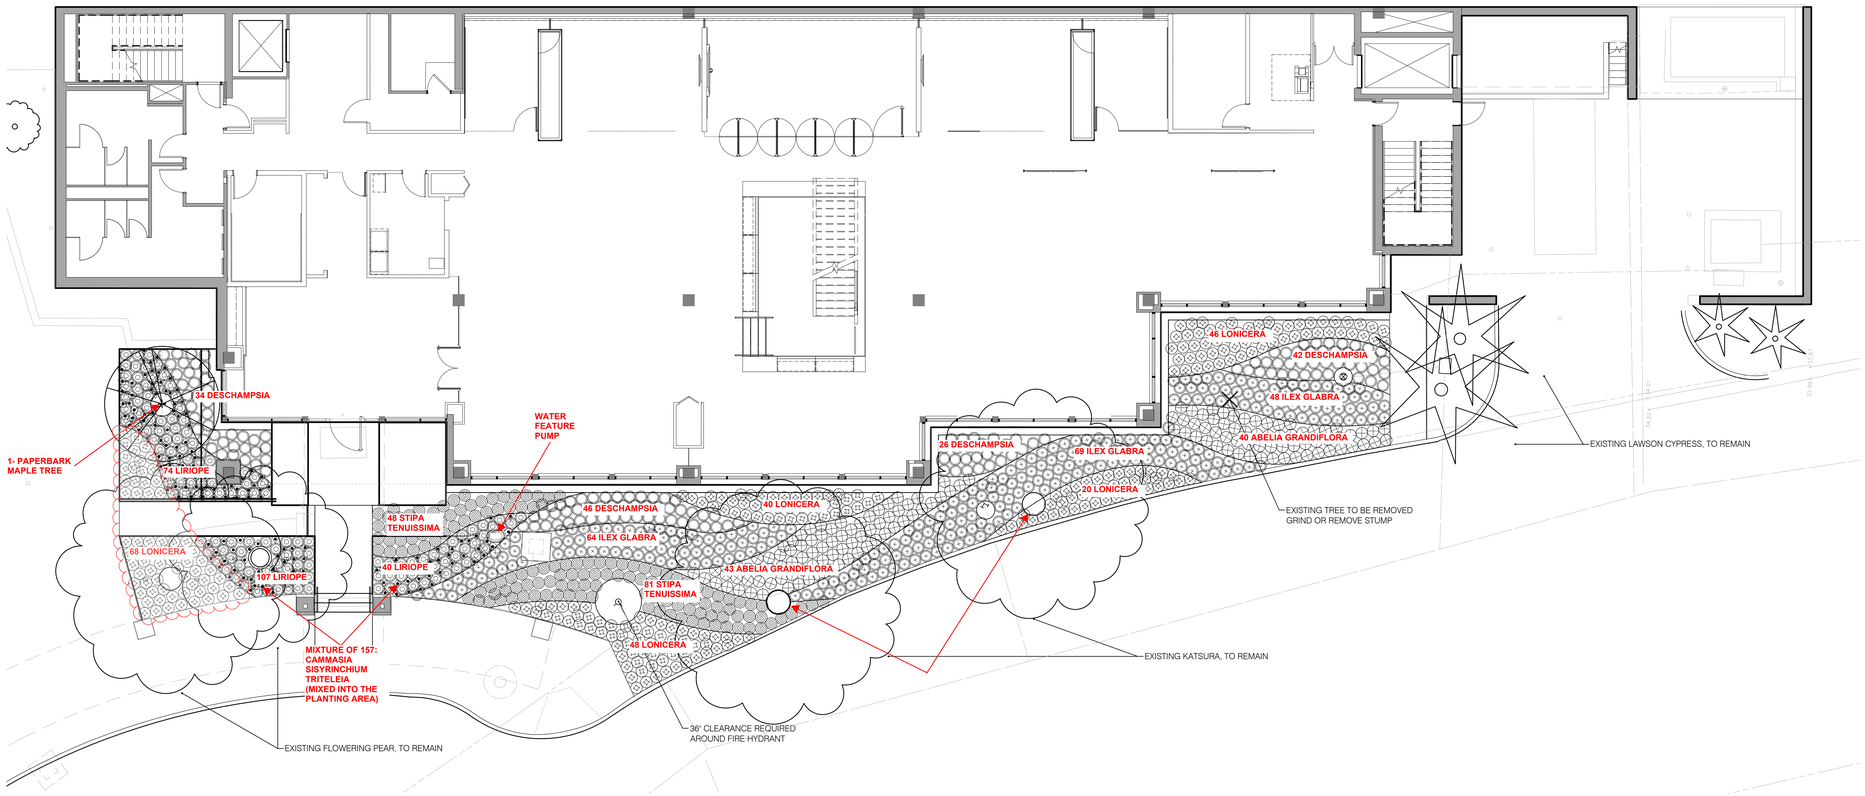

1 PLANTING PLAN - LEVEL 01

SCALE: 1/8" = 1'-0"

PLANT SCHEDULE:

NOTES: SPACING IS PER PLAN UNLESS INDICATED OTHERWISE

TREES

QTY	LATIN NAME / COMMON NAME	SIZE	SPACING	COMMENTS
	EXISTING TREES TO REMAIN			
1	PAPERBARK MAPLE / ACER GRISEUM	4" CAL.		SPECIMEN

SHRUBS / GROUNDCOVERS

	QTY	LATIN NAME / COMMON NAME	SIZE	SPACING	COMMENTS
83	93	ABELIA x GRANDIFLORA 'LITTLE RICHARD' / GLOSSY ABELIA	1 GAL.	24" O.C.	
148	104	DESCHAMPSIA CESPITOSA / TUFTED HAIRGRASS	1 GAL.	18" O.C.	
133	142	ILEX GLABRA 'CHAMZIN' / NORDIC HOLLY	1 GAL.	24" O.C.	
221	372	LIRIOPE SPICATA / CREEPING LILYTURF	1 GAL.	12" O.C.	
	47	CAMMASIA QUAMASH / COMMON CAMAS	PLUG	PER PLAN	
	46	SISYRINCHIUM IDAHOENSE / IDAHO BLUE-EYED GRASS	PLUG	PER PLAN	
	64	TRITELEIA HYACINTHINA / FOOL'S ONION	PLUG	PER PLAN	
176	147	LONICERA PILEATA / BOXLEAF HONEYSUCKLE	I GAL.	24" O.C.	
129	118	STIPA TENUISSIMA / MEXICAN FEATHER GRASS	1 GAL.	18" O.C.	

SHEET NOTES

A. SHEET NOTES

GENERAL NOTES

A. GENERAL NOTES

Lakeview Operations
Carillon Point Building 6000
6100 Carillon Point, Kirkland, WA 98033

Gensler
1200 Sixth Avenue
Suite 500
Seattle, WA 98101
United States
Tel 206.654.2100
Fax 206.654.2121

DCI
Structural Engineer
818 Stewart St, Suite 1000
Seattle, WA 98101
Tel 206.787.8916

AHBL
Civil Engineer
1200 6th Ave., Suite 1620
Seattle, WA 98101
Tel 206.267.2425

PAE
MEP Engineer
1501 East Madison St., Suite 300
Seattle, WA 98122
Tel 206.596.8615

WSP
Lighting Design
600 University St., Suite 500
Seattle, WA 98101
Tel 206.342.9900

Sparling
Acoustic Engineer
4100 194th St. SW
Lynnwood, WA 98036
Tel 206.224.3685

Berger Partnership
Landscape Architecture
1721 8th Ave. N
Seattle, WA 98109
Tel 206.325.6877

Cibola
Audio Video
180 S. Cypress St.
Orange, CA 92866
Tel 714.480.0272

GLY
General Contractor
200 112th Ave. NE
Bellevue, WA 98004
Tel 425.451.8877

Date	Description
1 08/10/15	Addendum #1

Seal/Signature

Project Name
LAKEVIEW OPERATIONS PROJECT

Project Number
32.0867.000

Description
LANDSCAPE PLANTING PLAN

Scale
1/8" = 1'-0"

L6.100

© 2014 Gensler