NOT TO BE RECORDED

WOODY SHORT PLAT

A Portion of the SW Quarter of the NE Quarter of Section 9, Township 25 North, Range 5 East, W.M., King County, Washington

SHORT PLAT
CITY OF KIRKLAND
FILE NO. SPL-XX-XXXXXX

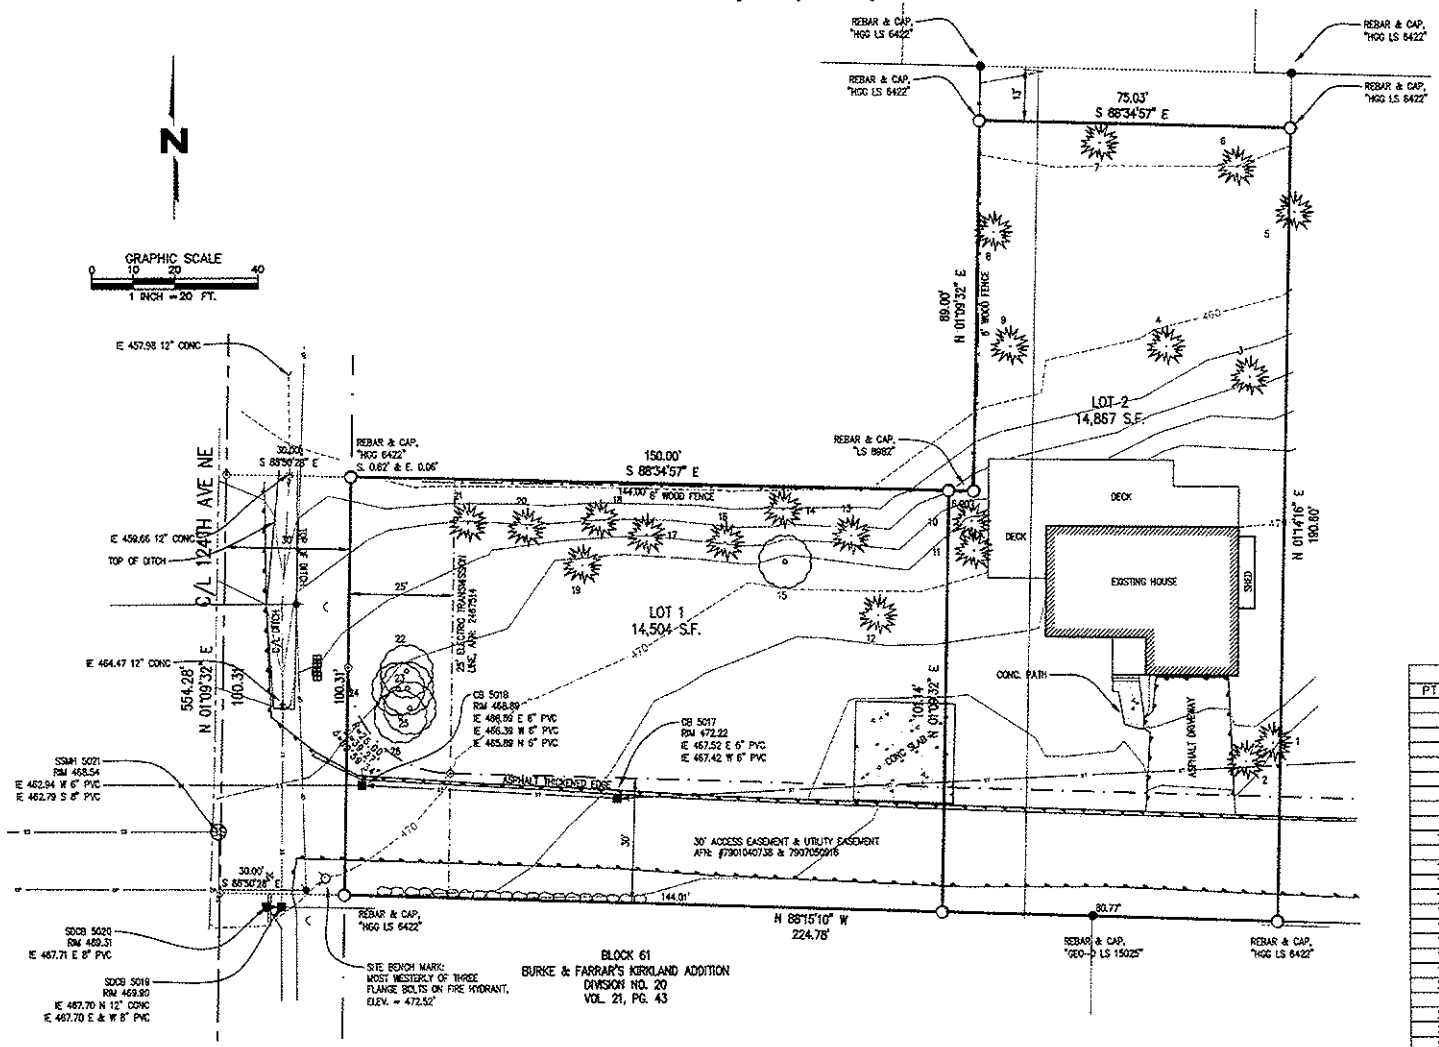

APPLICANT INFORMATION:

KEVIN WOODY
P.O. BOX 2518
WOODINVILLE, WA. 98072

LOT 1: 14,504 S.F. (MIN. 7,200 S.F.)
LOT 2: 14,867 S.F. (MIN. 7,200 S.F.)
TOTAL SQUARE FOOTAGE: 29,371 S.F.

ZONING:

DETACHED SINGLE FAMILY RESIDENTIAL ZONED AS RSX7.2

LEGEND:

- ⊗ CALCULATED POSITION
- ○ SET REBAR AND CAP, LS 38016
- ● REBAR, FOUND AS NOTED

ABBREVIATIONS:

AFN .... AUDITOR'S FILE NUMBER
C/L .... CENTERLINE
LS ..... LICENSED SURVEYOR
NTS .... NOT TO SCALE
R/W ... RIGHT OF WAY
W.M. ... WILLAMETTE MERIDIAN
P.I. ... POINT OF INTERSECTION
S.F. .....SQUARE FEET
MIN. .....MINIMUM

TREE LEGEND		
PT NO.	DESCRIPTION	DIAMETER
1	BIRCH	13
2	MAPLE	6"
3	CEDAR	34"
4	CEDAR	35"
5	CEDAR	31"
6	CEDAR	25"
7	CEDAR	40"
8	CEDAR	42"
9	CEDAR	41"
10	CEDAR	23"
11	CEDAR	27"
12	HEMLOCK	26"
13	FIR	13"
14	FIR	11"
15	ALDER	19"
16	FIR	14"
17	FIR	9"
18	FIR	12"
19	FIR	29"
20	FIR	11"
21	FIR	19"
22	MAPLE	29"
23	MAPLE	11"
24	MAPLE	13"
25	MAPLE	16"
26	MAPLE	15"

10/18/2007
WILLIAM B. ROGERS
STATE OF WASHINGTON
38016
REGISTERED PROFESSIONAL LAND SURVEYOR
EXPIRES 03/12/08

CITY OF KIRKLAND WASHINGTON

WOODY SHORT PLAT

SW 1/4, NE 1/4, SEC 9, T.25 N, R.5 E., W.M.

DWN. BY:	DATE:	JOB NO.:
EJS	10.18.07	07069.300
CHKD. BY:	SCALE:	SHEET:
WBR	1"=20'	1 OF 1

D.R. STRONG CONSULTING ENGINEERS
ENGINEERS PLANNERS SURVEYORS
10604 NE 38th PLACE, SUITE 101
KIRKLAND, WA 98033
425.827.3063 OFFICE
800.962.1402 TOLL FREE
425.827.2423 FAX
www.drstrong.com

ATTACHMENT 2a
SPL07-00026