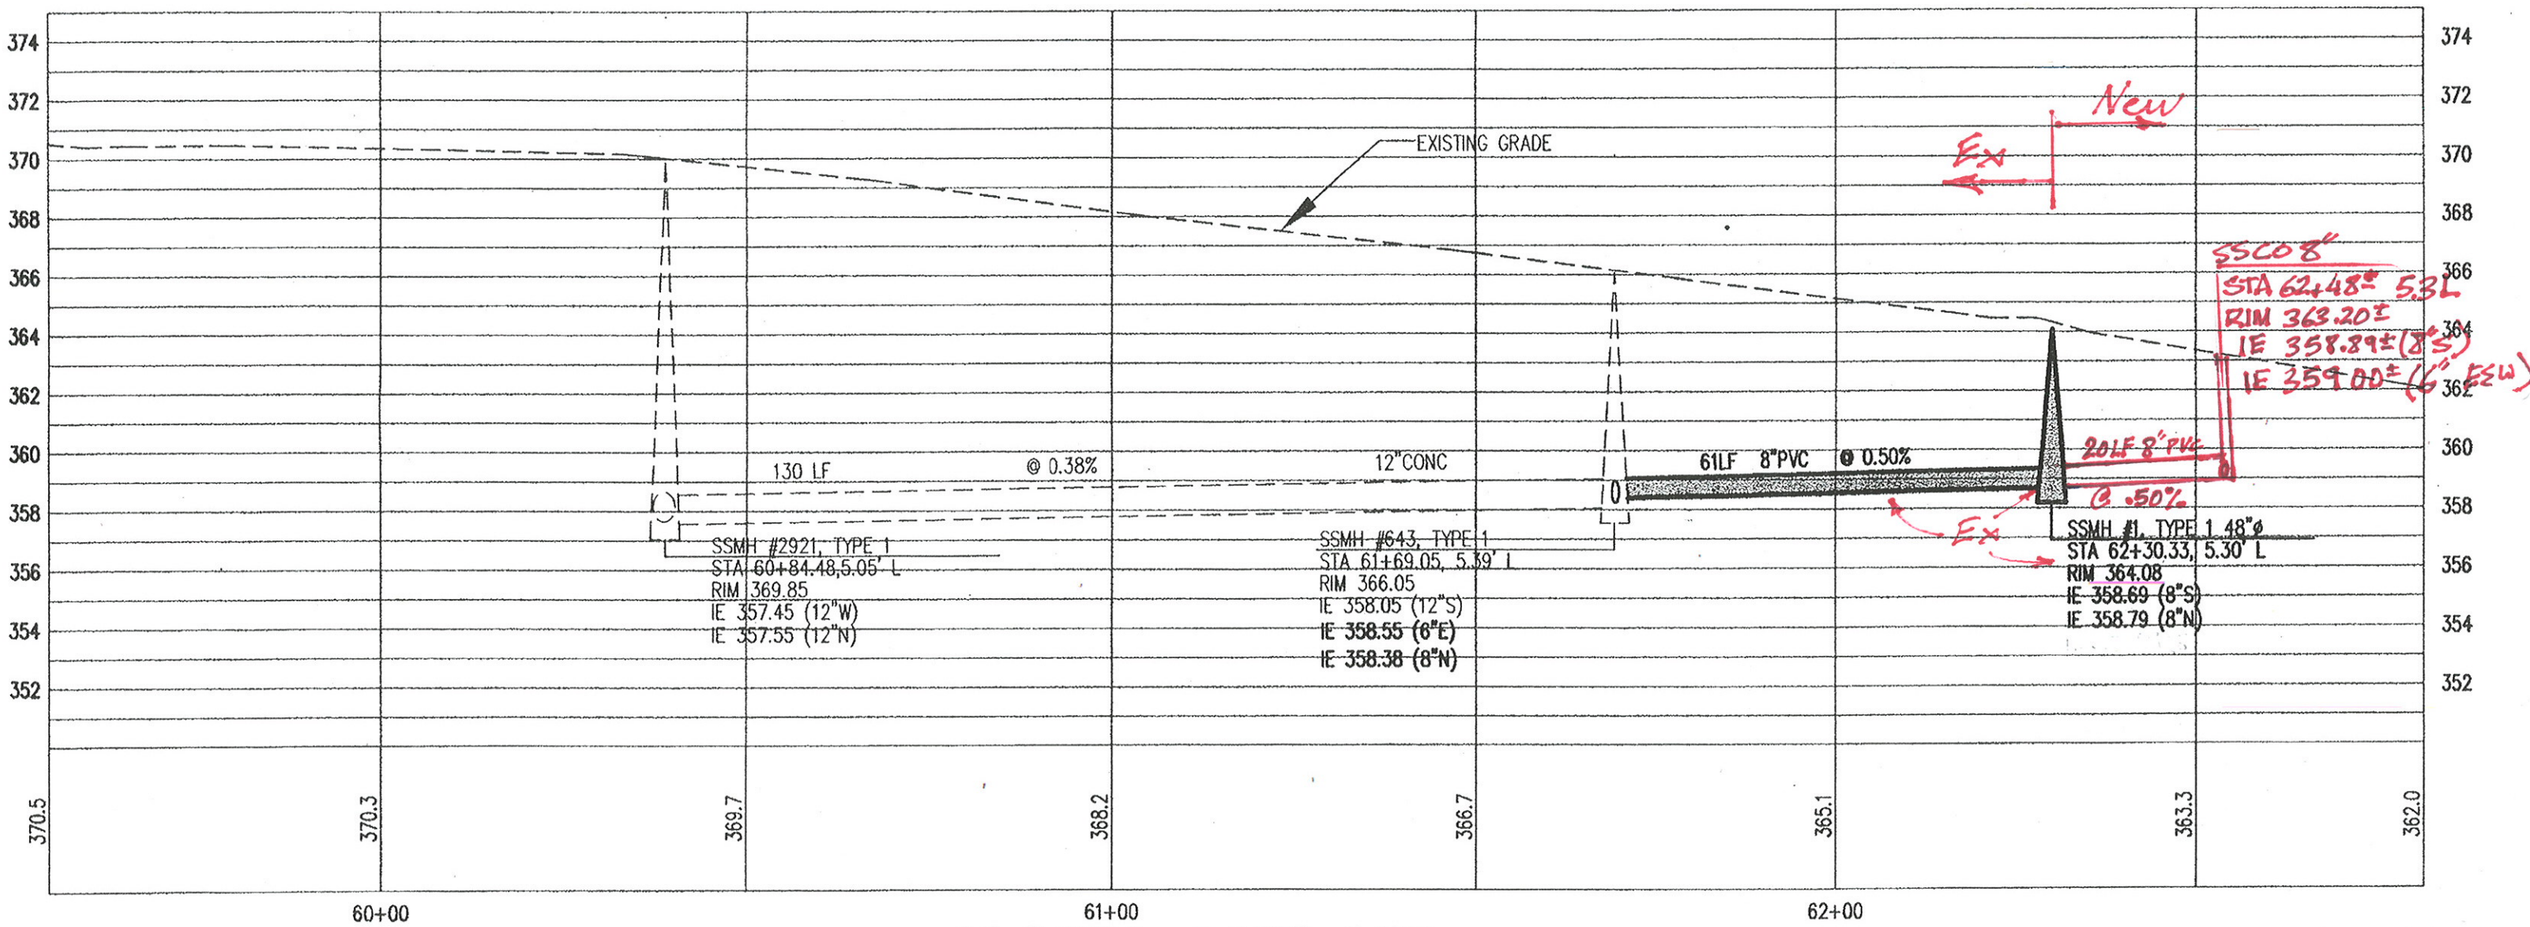

126TH AVE NE

VERTICAL: 1"=5'
HORIZONTAL: 1"=20'