CRITICAL AREA STUDY

JAYMARC - BRIDLE TRAILS

PORTION OF SECTION 16, TOWNSHIP 25, RANGE O5E

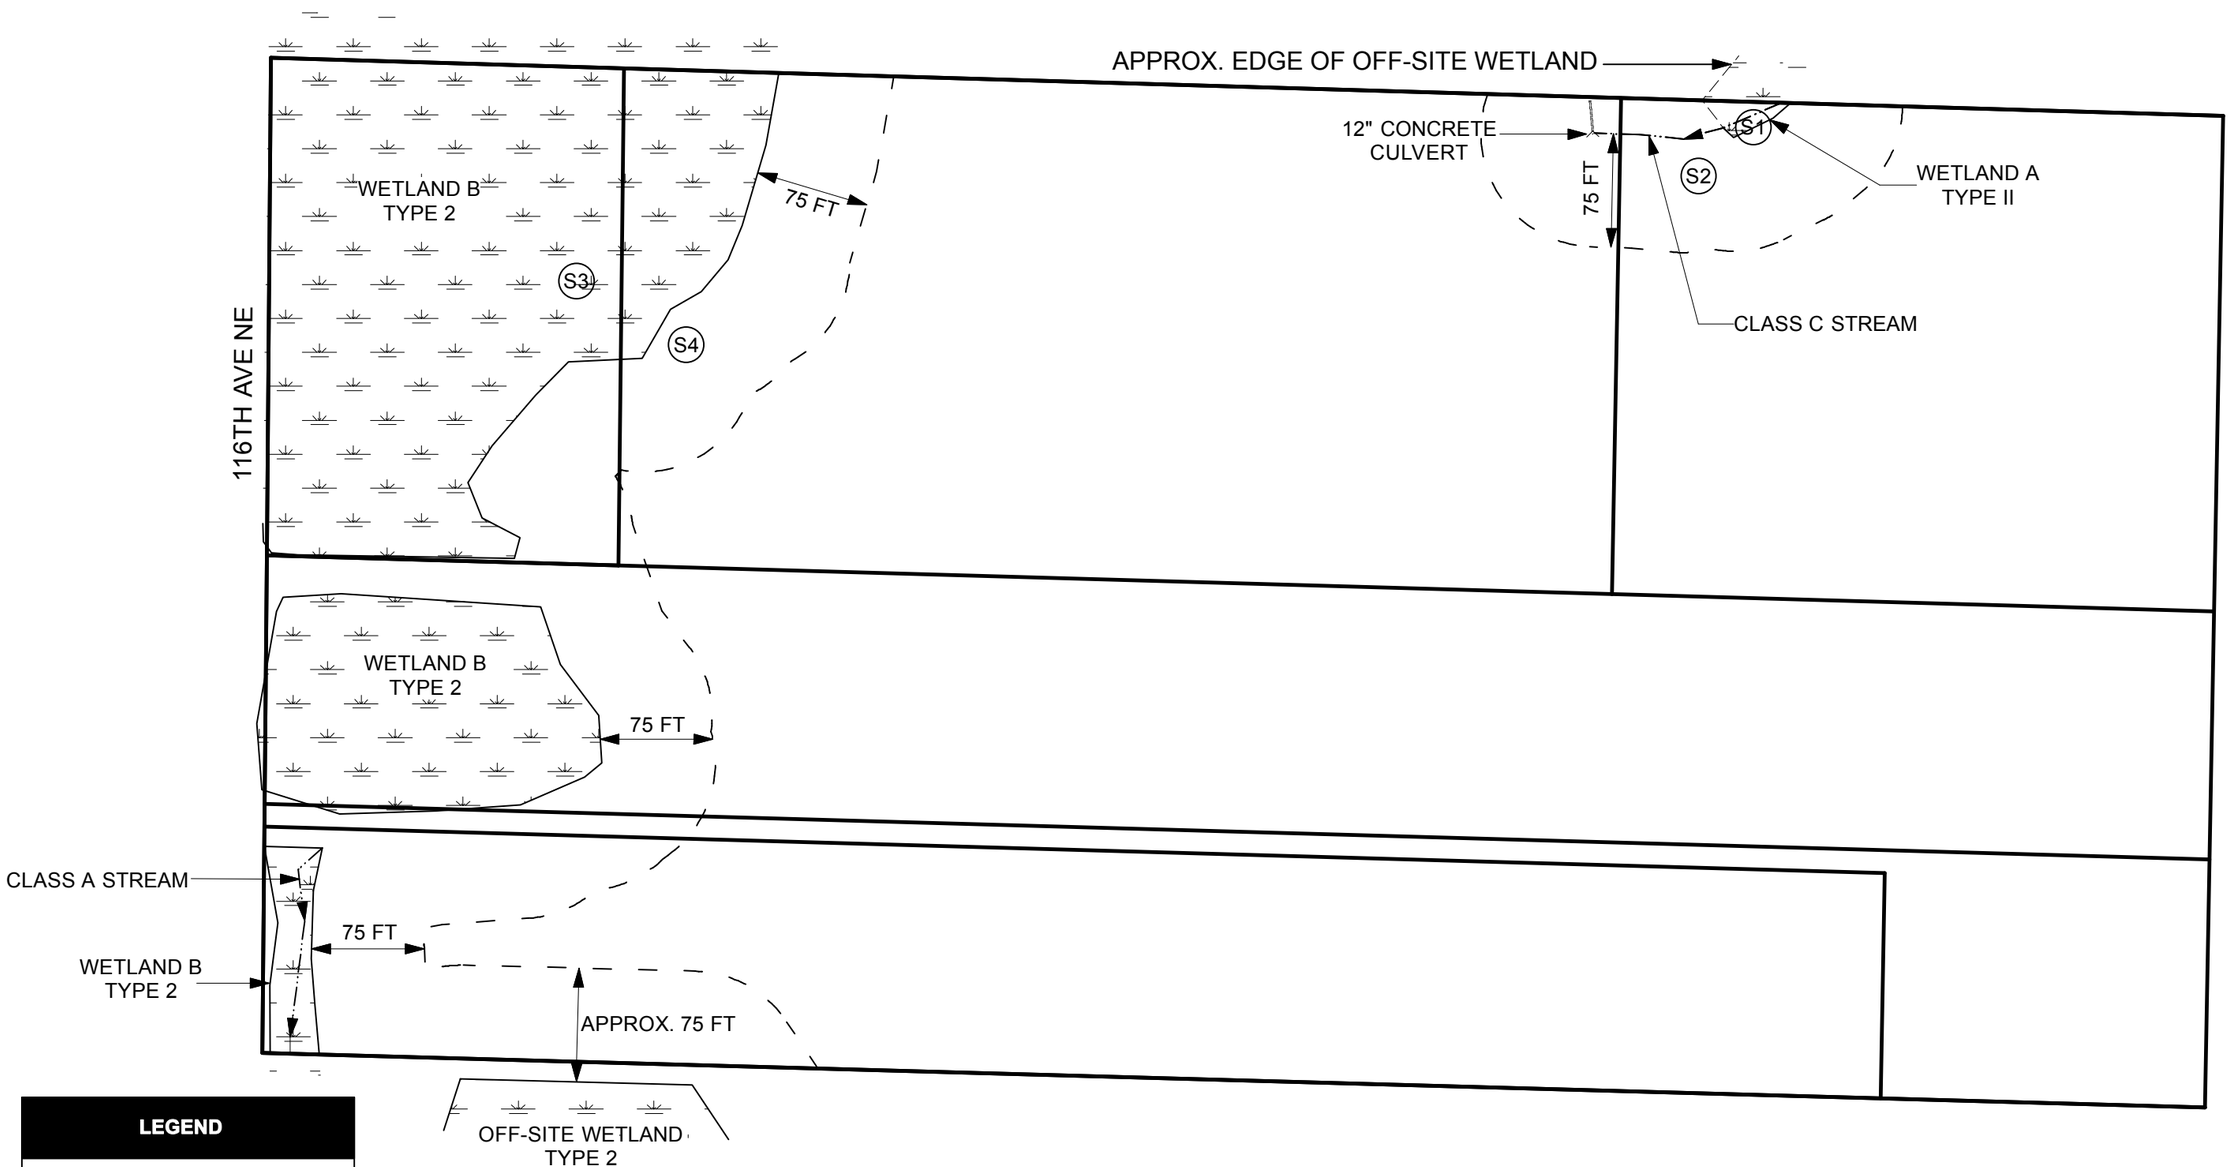

LEGEND

- WETLAND
- STREAM
- BUFFER
- S1 - S4 DATA POINTS

SCALE: 1" = 100'

0 100 200

Wetland Resources, Inc.

Delineation / Mitigation / Restoration / Habitat Creation / Permit Assistance

9505 19th Avenue S.E. Suite 106 Everett,Washington 98208

Phone: (425) 337-3174
Fax: (425) 337-3045
Email: mailbox@wetlandresources.com

CRITICAL AREA STUDY
JAYMARC - BRIDLE TRAILS PROPERTY

JayMarc Homes, LLC
Attn: Jay Mezistrano
PO Box 2566
Renton, WA 98056

Sheet 1/1
WRI Job # 12257
Drawn by: MK
Date: 2.12.13