12820 NE 100TH STREET

PARCEL 3326059153

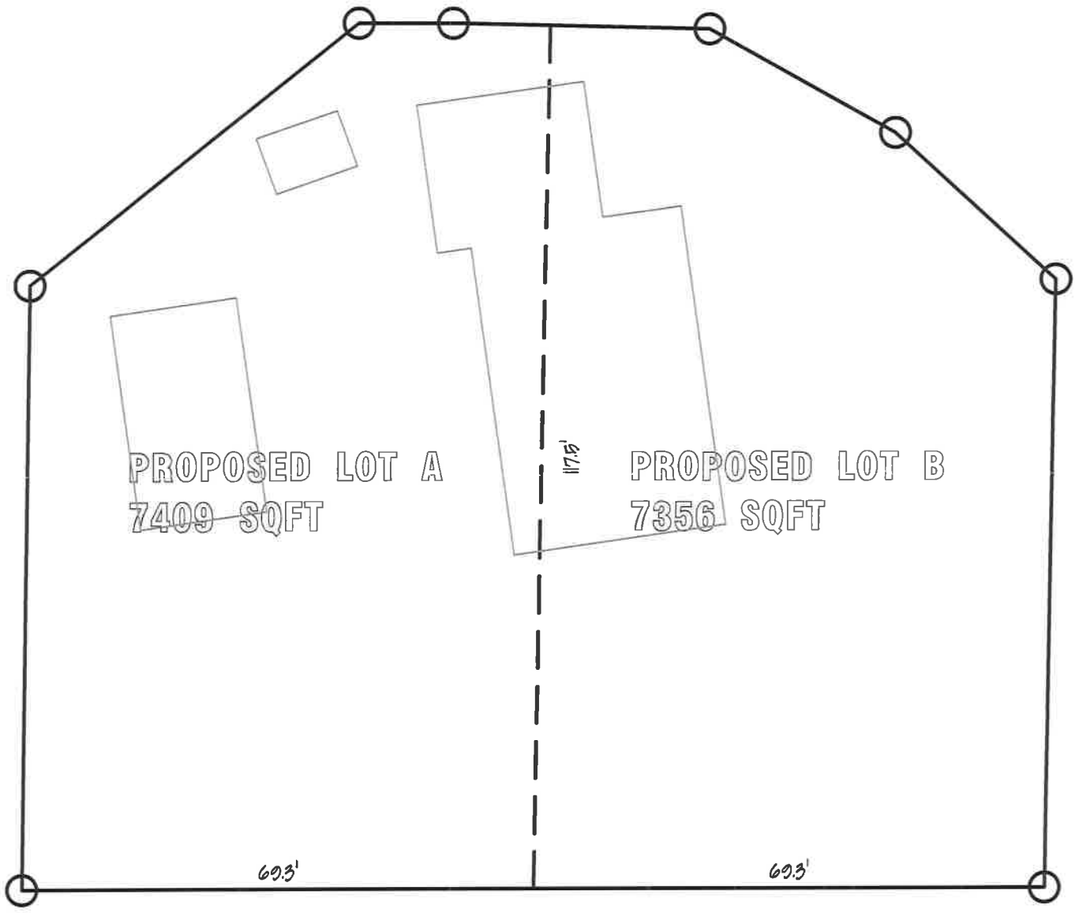

NE 100TH STREET

253.537.3732
10011 Bridgeport Way SW
Suite 1500-162
Lakewood, WA 98499
Benjamin-Ryan.com

Benjamin Ryan
COMMUNITIES
the lifestyle of living

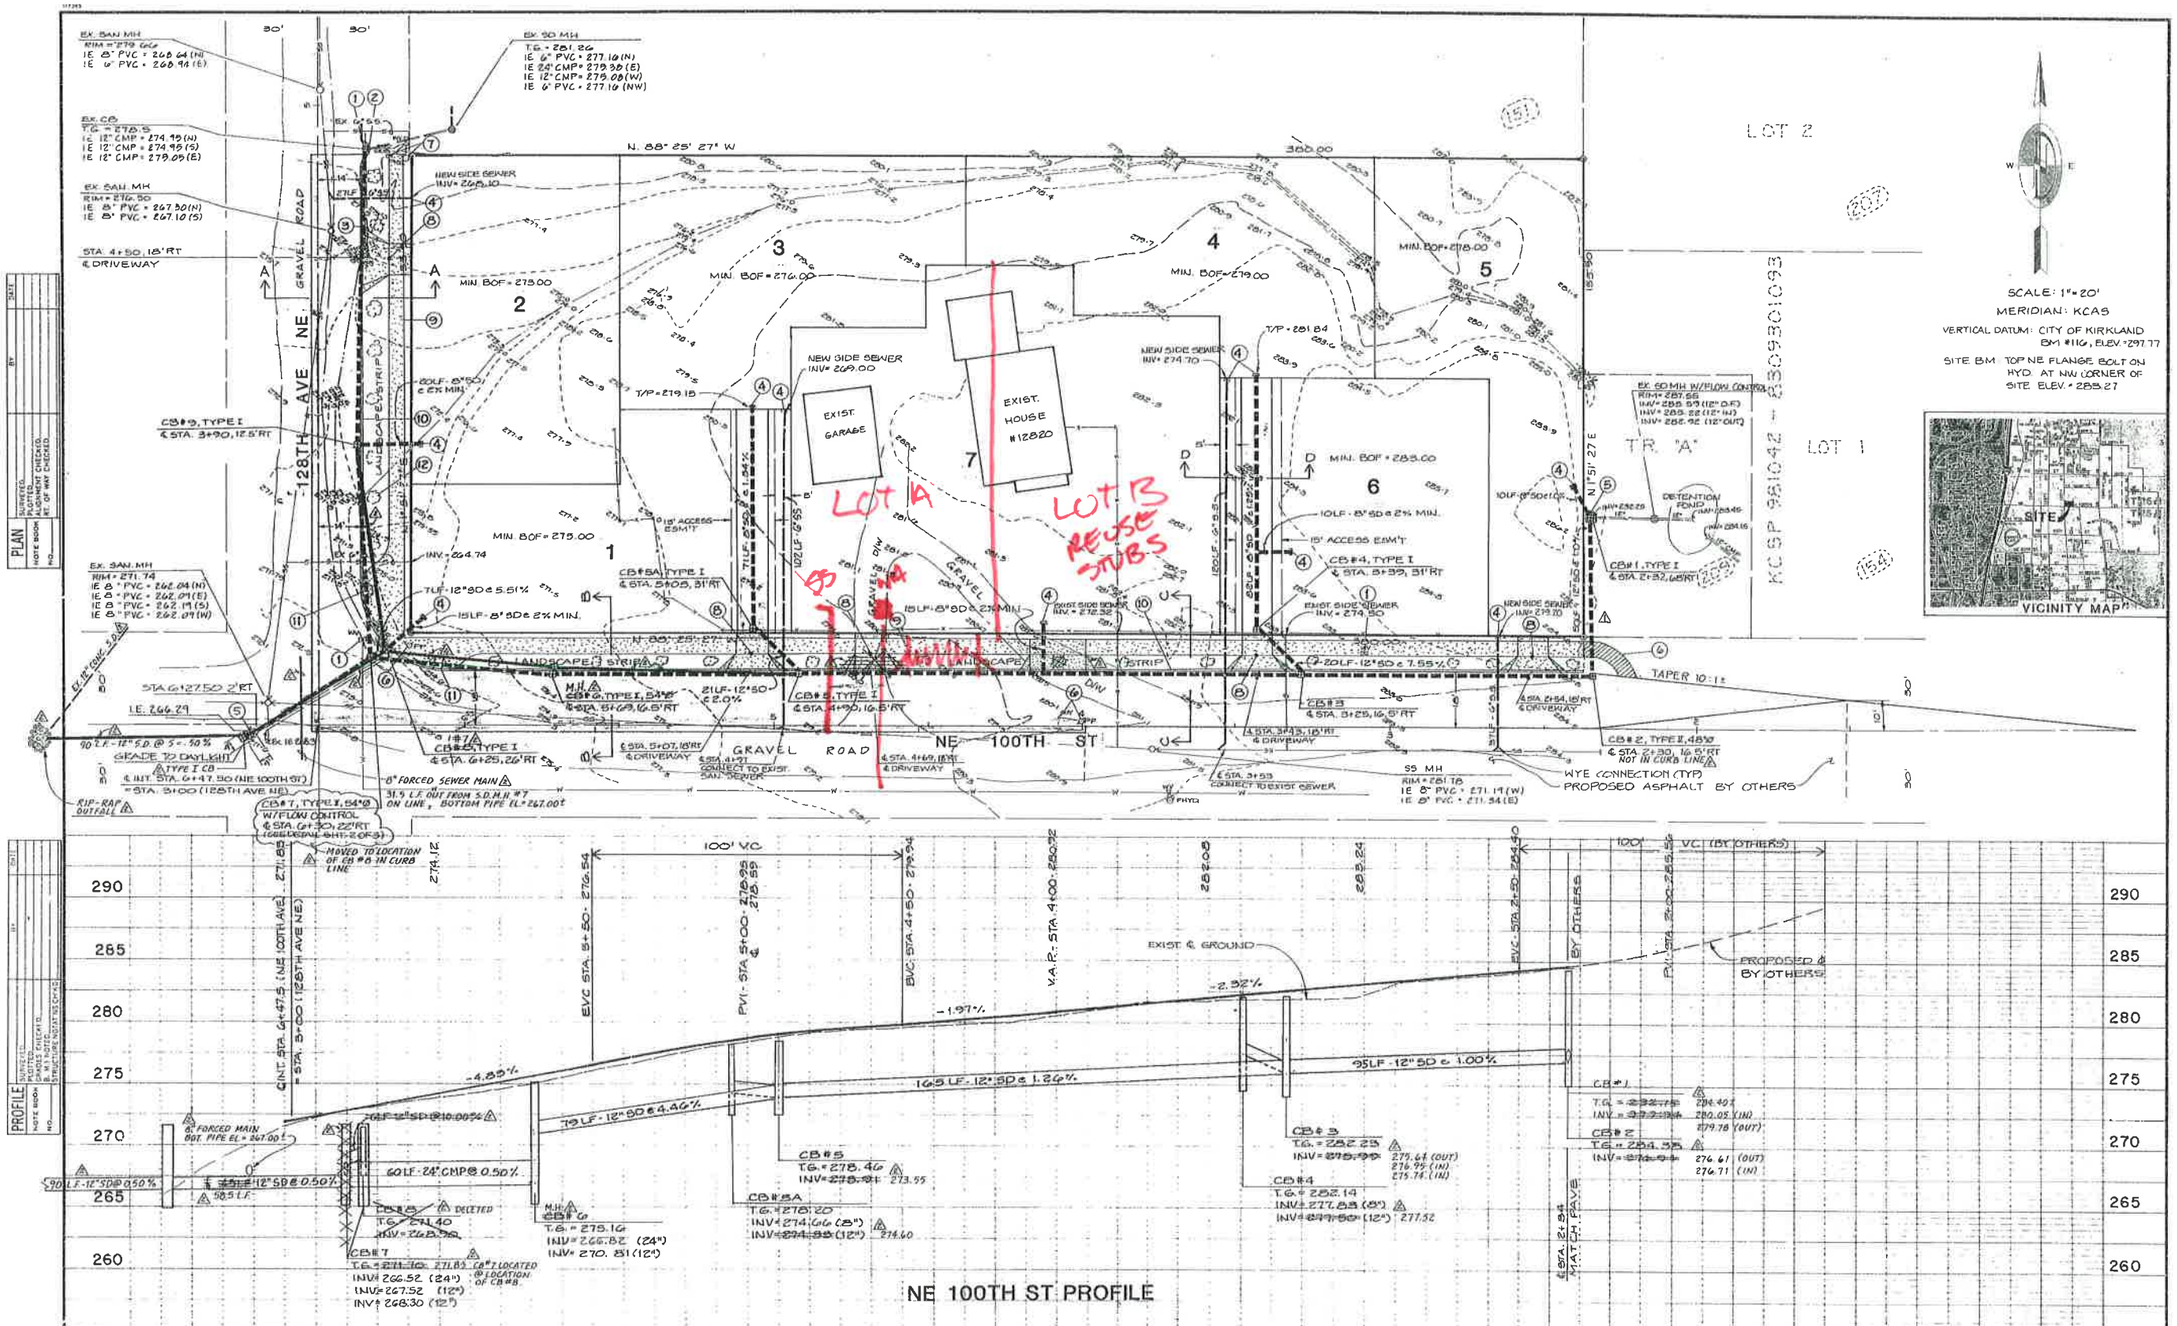

DATE	BY	DATA	BY
DESIGNED 3-90	MCG	Sun Sewer	✓
DRAWN 3-90	BLH	Water	✓
CHECKED 3-90	JEP	Gas	✓
APPROVED		Telephone	
		Electric	✓
		Easements	✓
		Footing Elev.	
		T.B.M. Data	✓

DATE	BY	REVISION
8-22-90	VS	MOVED SIGNS PER CONTRACTOR

DOWL ENGINEERS

OWNER: SUNCREST HOMES, INC.
12338 NORTHUP WAY
BELLEVUE, WA 98005

NE 100TH ST & 128TH AVE NE
STREET IMPROVEMENTS
SUNSET PARK SS-89-141

SCALE: HORZ. 1"=20' VERT. 1"=5'
F.B.
W.O. 511068
GRID

SHEET 1 OF 3

FILE NO. 201-09