CIVIL ENGINEERING SOLUTIONS

Aug 31, 2015
JOB 1375

N

1"=30'

BRISTOL LANE SUBDIVISION

PRELIMINARY SITE PLAN
14-LOT SUBDIVISION
7,600 MIN SF LOTS
ALTERNATIVE A
ZONE: RSA-4

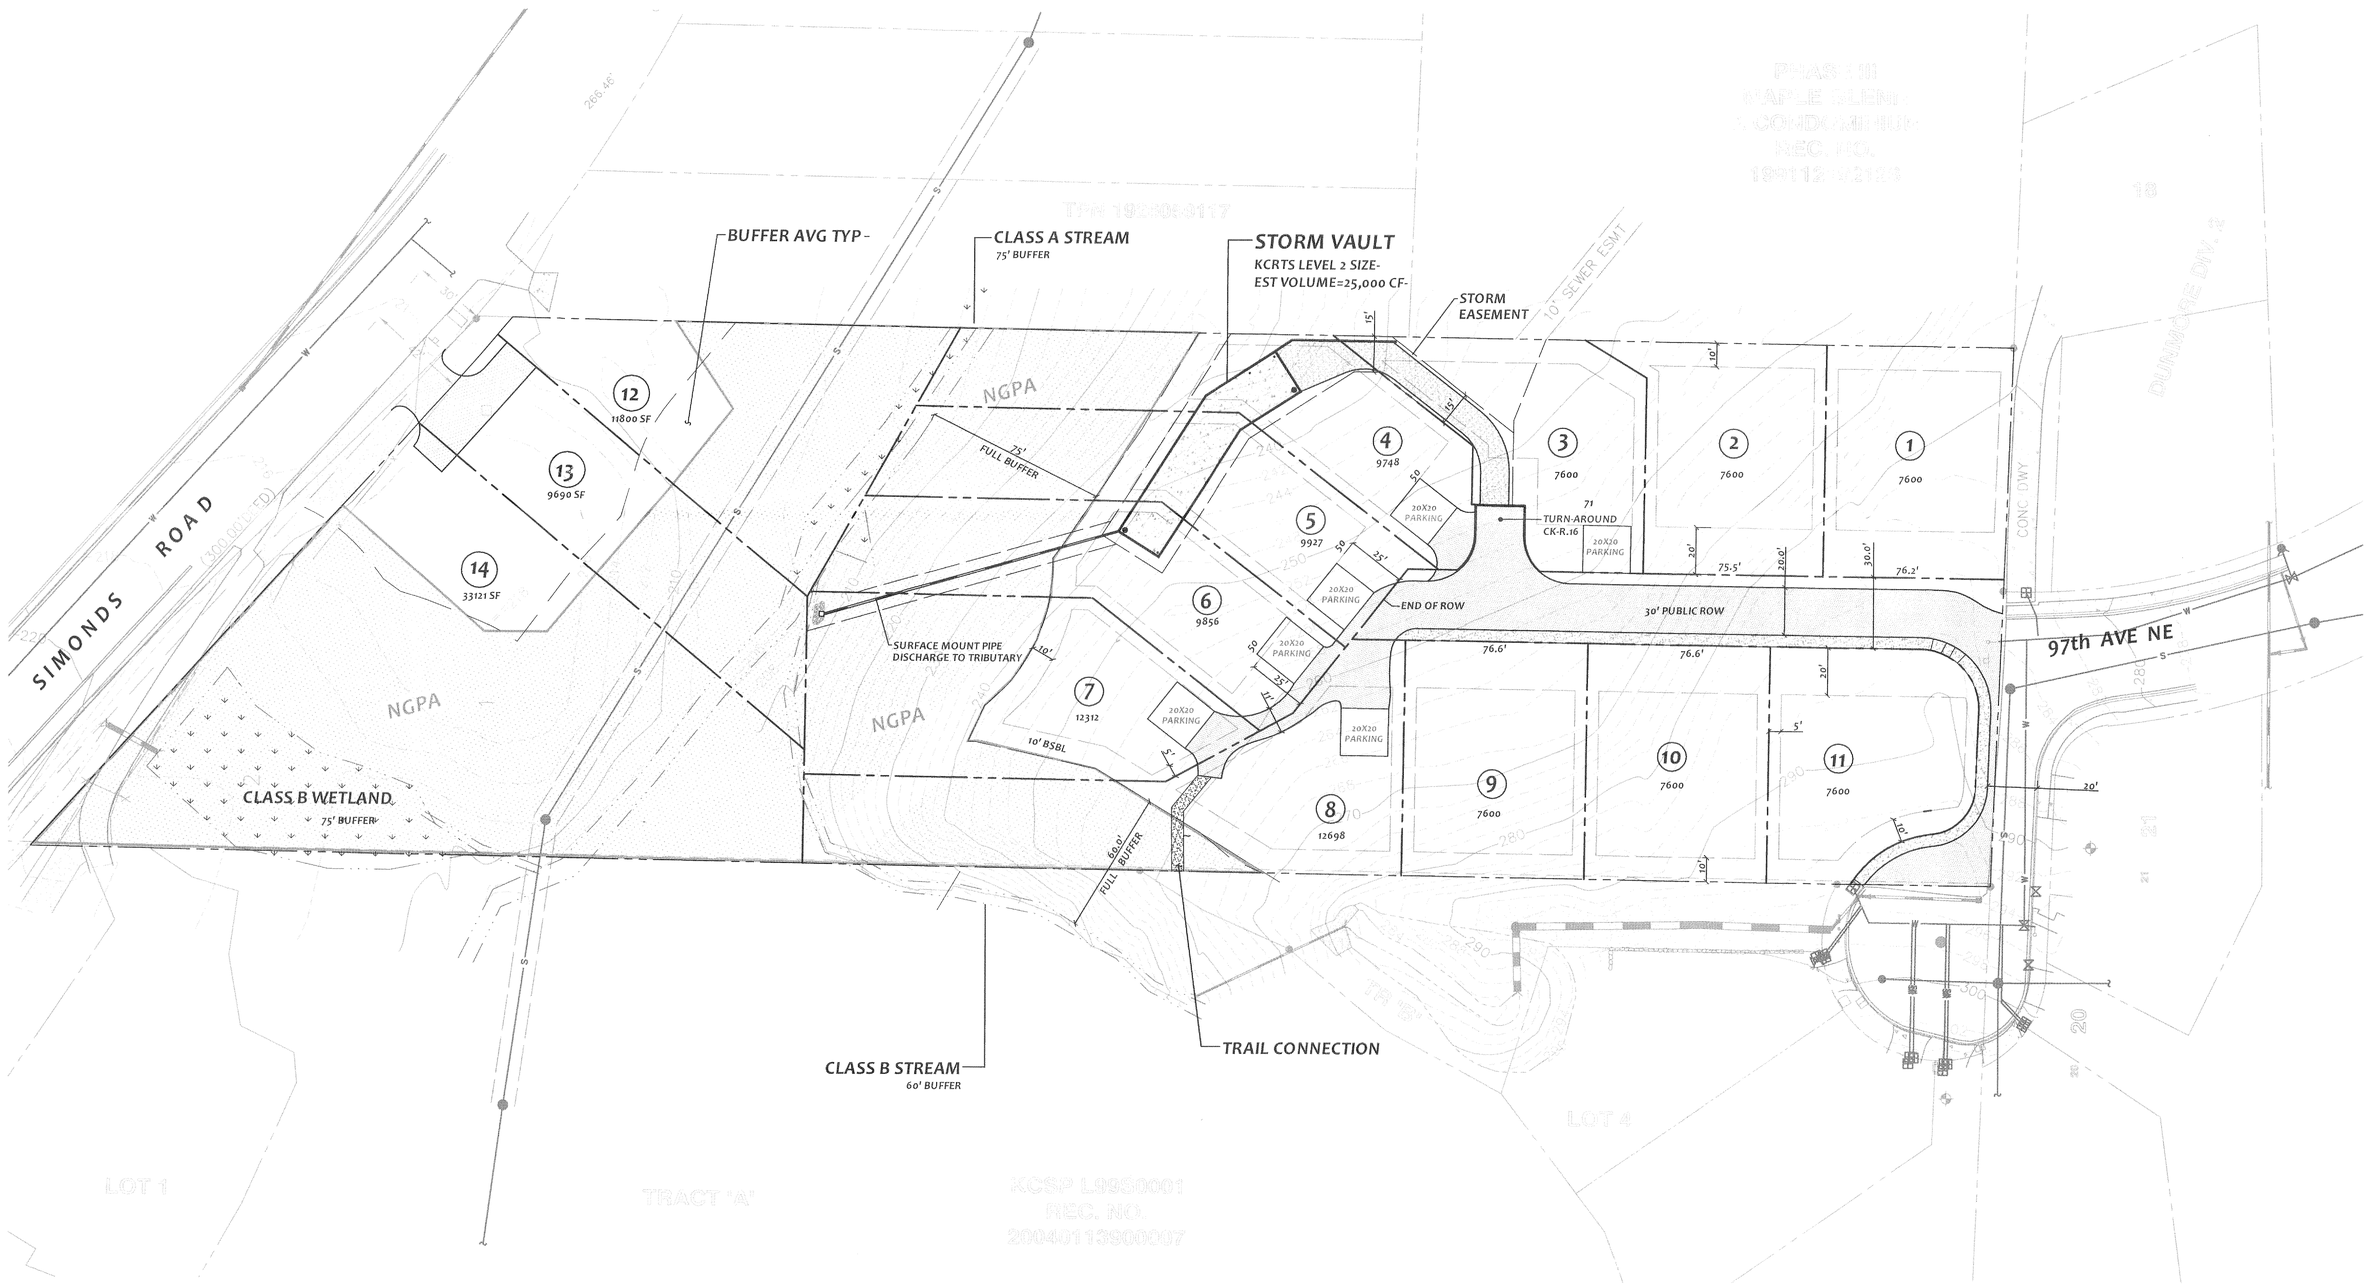

CIVIL ENGINEERING SOLUTIONS

Aug 31, 2015
JOB 1375

N

1"=30'

BRISTOL LANE
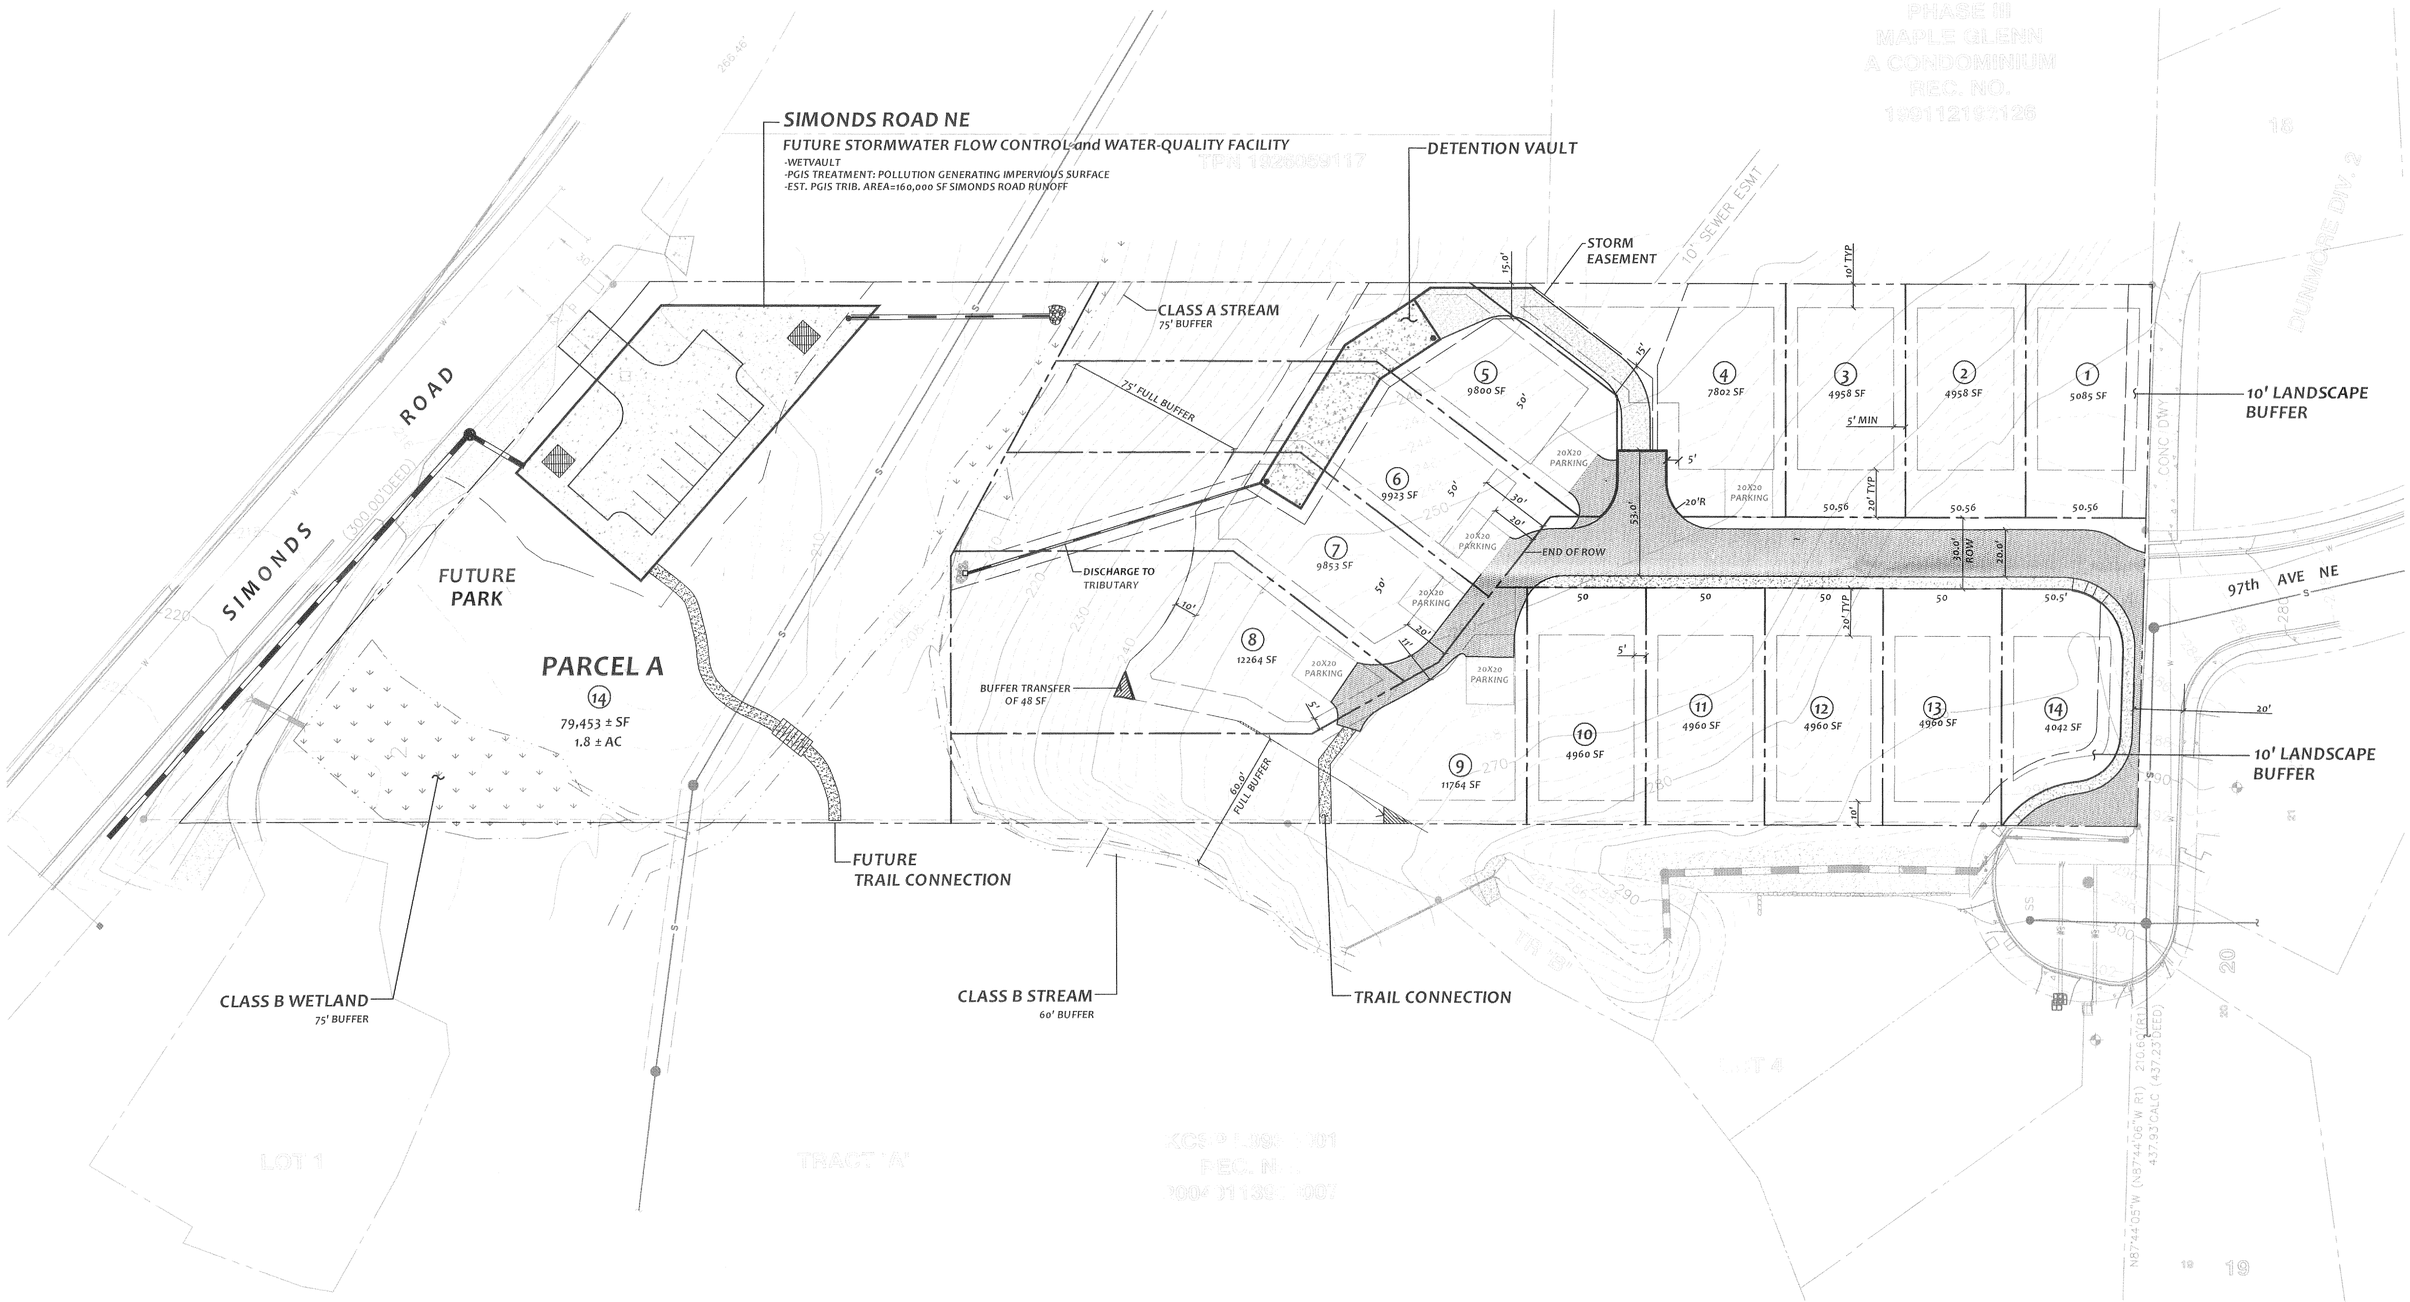
14-LOT PUD/PLAT
PRELIMINARY SITE PLAN
ALTERNATIVE B
ZONE: RSA-4